Process Id # 77693

R.P.O. Vol. 596 Fol. 241

C.T. Vol. 4347 Fol. 447

Ward of Moruga

County of Victoria

Cadastral Sheet H.21.A 74F. 2/a,2b

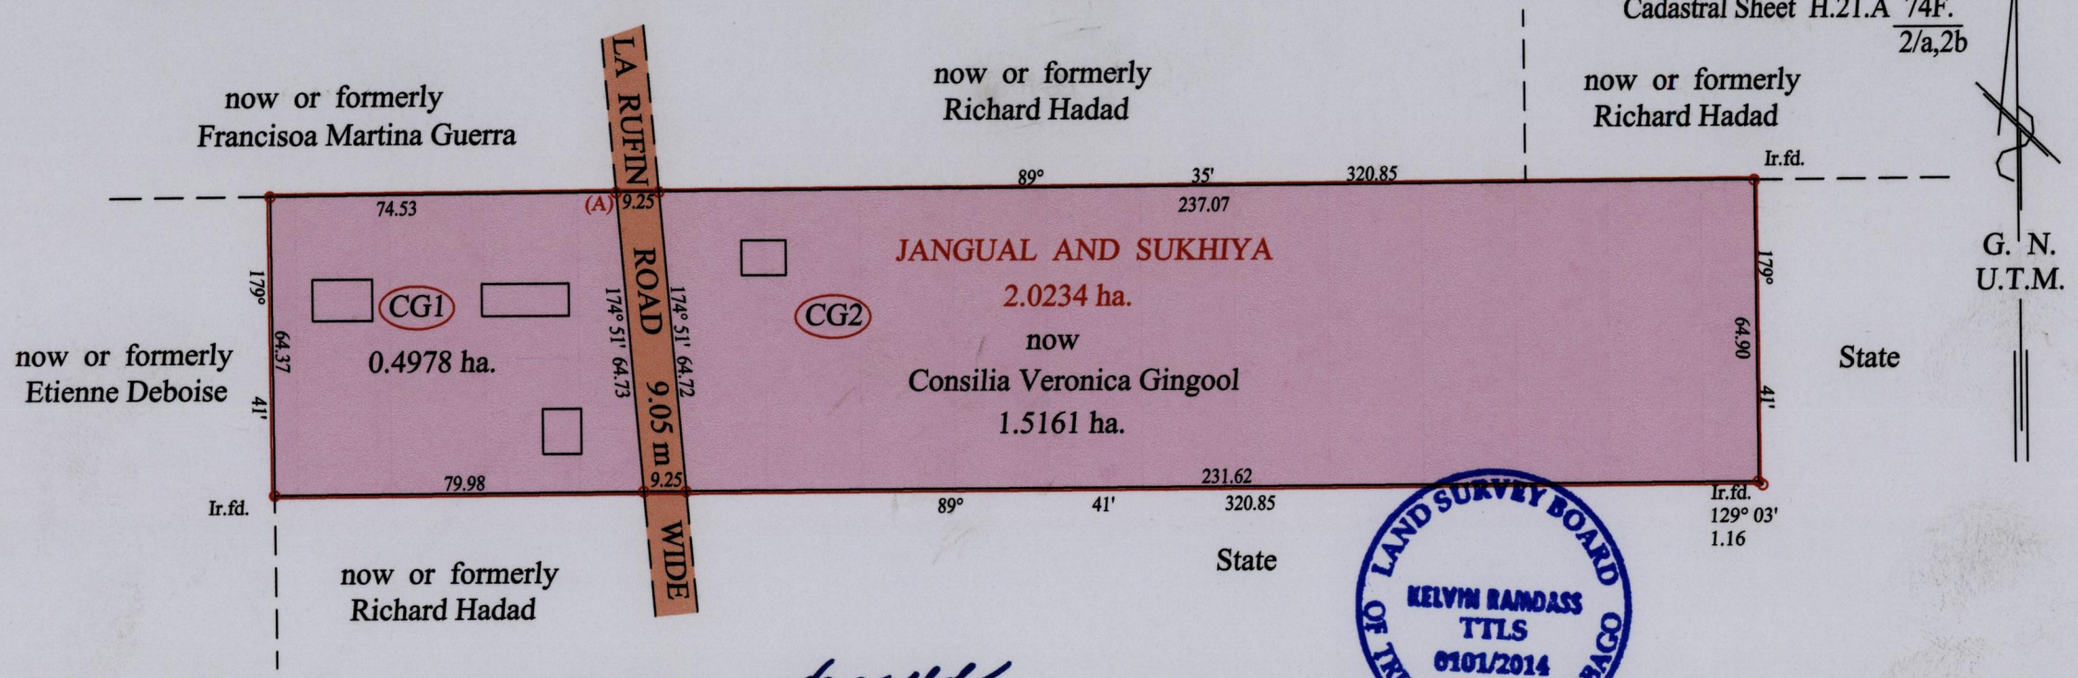

LAND SURVEY BOARD OF TRINIDAD AND TOBAGO
KELVIN RAMDASS
TTLS
0101/2014

Approved .....
Director of Surveys 11/3/14

Orig Survey Vide Bk. 559 fol. 259 Orig Survey

1654

104

○ Denotes Iron put except stated otherwise.

SCALE : 1:1500

Note: Bearings are U.T.M. grid based on solar observations

Distances are in metres

PLAN of 2 Parcels of land coloured pink in the Ward of Moruga

Containing together two point zero one three nine hectares

Surveyed by me, with due authority, in April 2013

Certified Correct in accordance with Regulation 25(1) of the Land Surveyors Regulations 1998

At Station (A)
E 0689990
N 1116542
Reading taken with
Handheld G.P.S.
U.T.M. Zone 20
WGS84
± 5 m.

Checked by ....

Entered on ..... Trinidad & Tobago Land Surveyor 2014