RPO Vol. 212 **Fol.** 533
CT. Vol. 2100 **Fol.** 415

Ward of Siparia
County of St. Patrick
Cadastral Sheet G.17.L, 73B 4/a

Coordinates
Ir.fd. G :N 1118619
E 666420
Error Statement : ±4m
Datum Definition : U.T.M. Zone 20 Naparima
Source : Magellan Hand Held GPS

Parcel Address: Penal Quinam Road

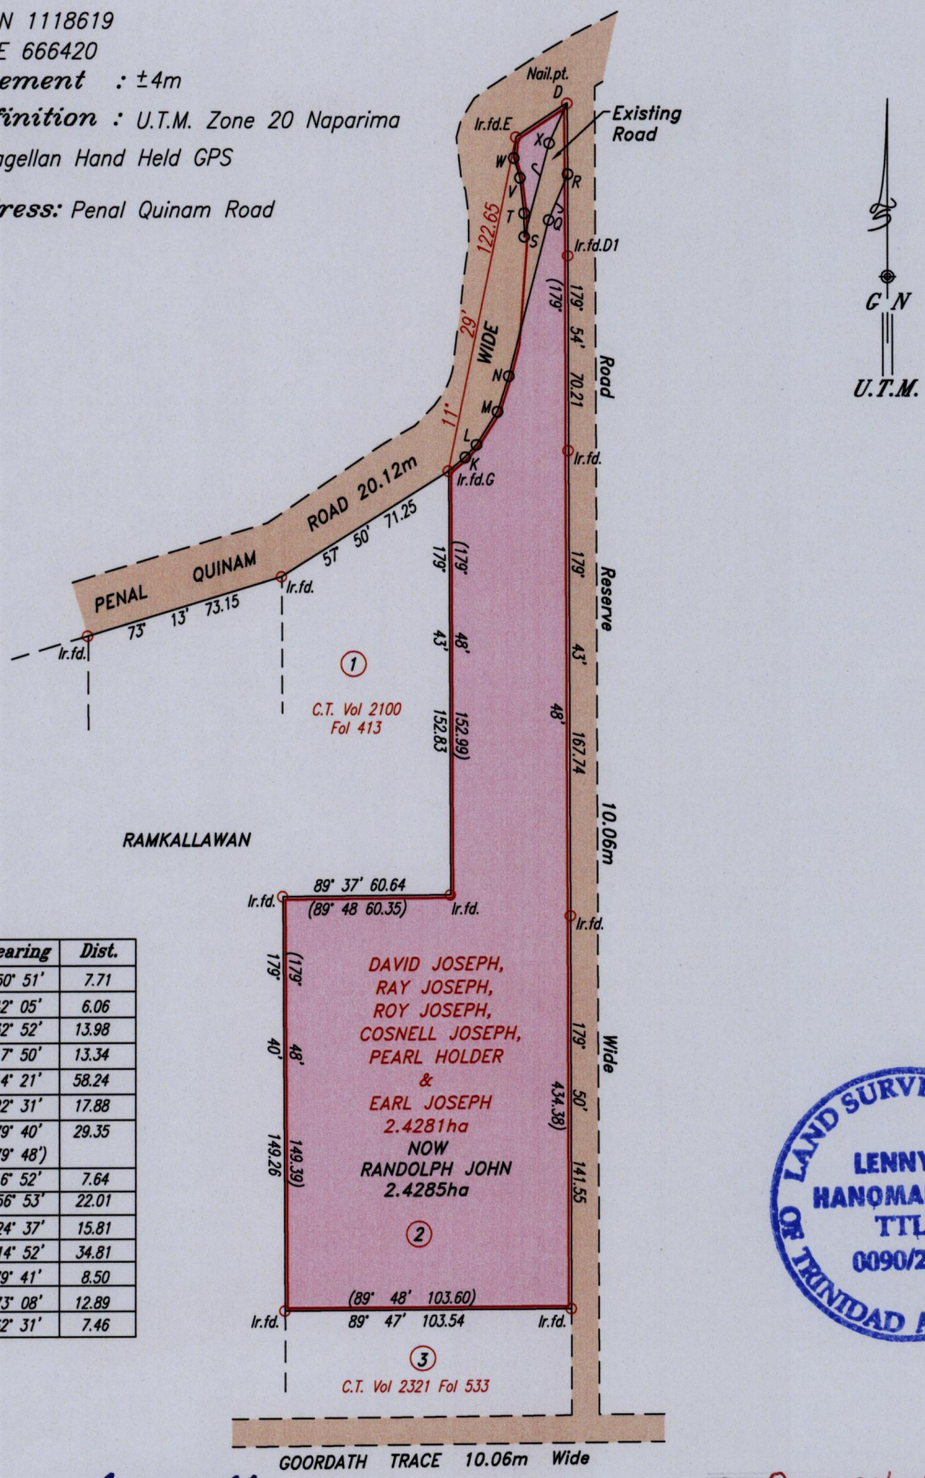

Station	Bearing	Dist.
Ir.fd.G–K	50° 51'	7.71
K–L	42° 05'	6.06
L–M	32° 52'	13.98
M–N	17° 50'	13.34
N–Q	14° 21'	58.24
Q–R	22° 31'	17.88
R–D1	179° 40' (179° 48')	29.35
W–E	6° 52'	7.64
E–D	56° 53'	22.01
X–D	24° 37'	15.81
S–X	14° 52'	34.81
T–S	179° 41'	8.50
V–T	173° 08'	12.89
W–V	162° 31'	7.46

LAND SURVEY BOARD OF TRINIDAD AND TOBAGO
LENNY W. HANOMANSINGH
TTLS
0090/2013

Approved.....
Director of Surveys 16/04/13

Original Survey
Ref: Bk. 1003 Fol. 39
SCALE 1:2500

○ Denotes No mark put except otherwise stated.
○ Denotes Iron put except otherwise stated.

Note: Bearings are U.T.M. grid based on solar observations. Distances are in metres.

Plan of a Parcel of land coloured pink **in the Ward of** Siparia
Containing two point four two eight five hectares.
Redefined by me, with due authority, in May 2012
Certified correct in accordance with Regulation 25 (1) of the Land Surveyors' Regulations 1998.

Checked by.....
Entered .....

.....
Trinidad & Tobago Land Surveyor 10/12/.....2013