U.P.R.N.....

R.P.O Vol. 6 Fol. 445

C.T. Vol. 5088 Fol. 359

Address – LP#69 Welcome Road South, Enterprise.

Ward of Chaguanas

County of Caroni

Cadastral Sheet D.8.D. 34B/3/a

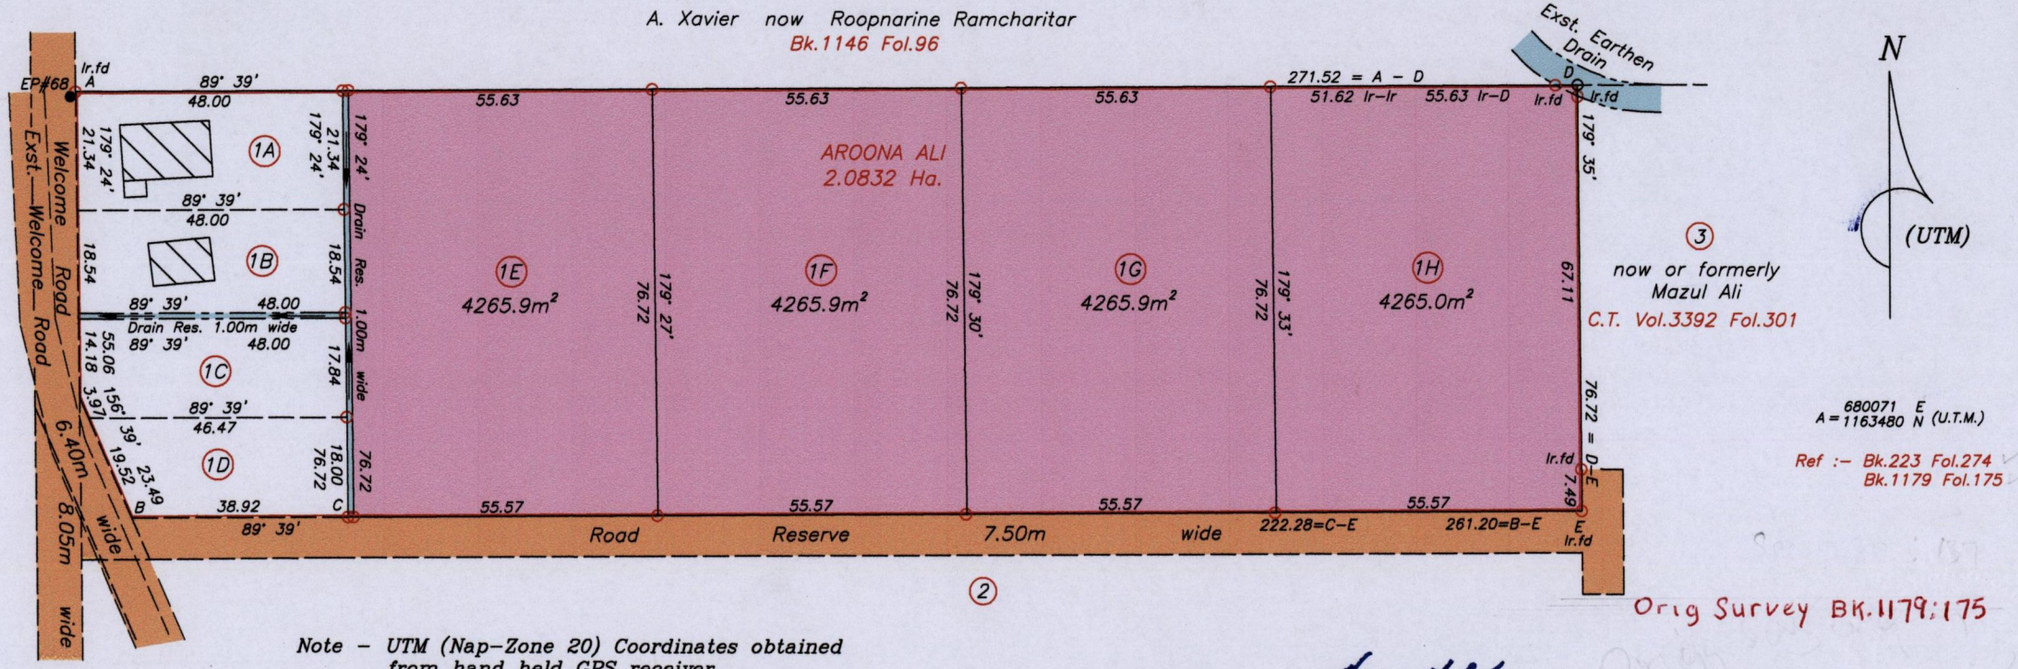

Orig Survey BK.1179:175

Note – UTM (Nap–Zone 20) Coordinates obtained from hand held GPS receiver ± 5.00m

⊙ Denotes no mark put

⊙ Denotes Iron put except stated otherwise

Note: Bearings are U.T.M. grid based on solar observations

Approved.....
Director of Surveys
4/4/14

SCALE 1:1250

Distances are in metres

Plan of 4 Parcels of land coloured pink in the Ward of Chaguanas.
Containing together one point seven zero six three hectares.
Surveyed by me, with due authority, in February 2013.
Certified correct in accordance with Regulation 25(1) of the Land Surveyors' Regulations 1998.

Checked by.....

Entered on.....

Trinidad & Tobago Land Surveyor..... 16/12/2013

LAND SURVEY BOARD OF TRINIDAD AND TOBAGO
RON GAJADHAR
TTLS
0080/2014

L.S.

1654

140