R.P.O. Vol. 70 Fol. 29

C.T. Vol. 1901 Fol. 159

U.P.I.N. No.:

Ward of Siparia

County of St. Patrick

Cadastral Sheet G.13.E & F. 63E 2/d

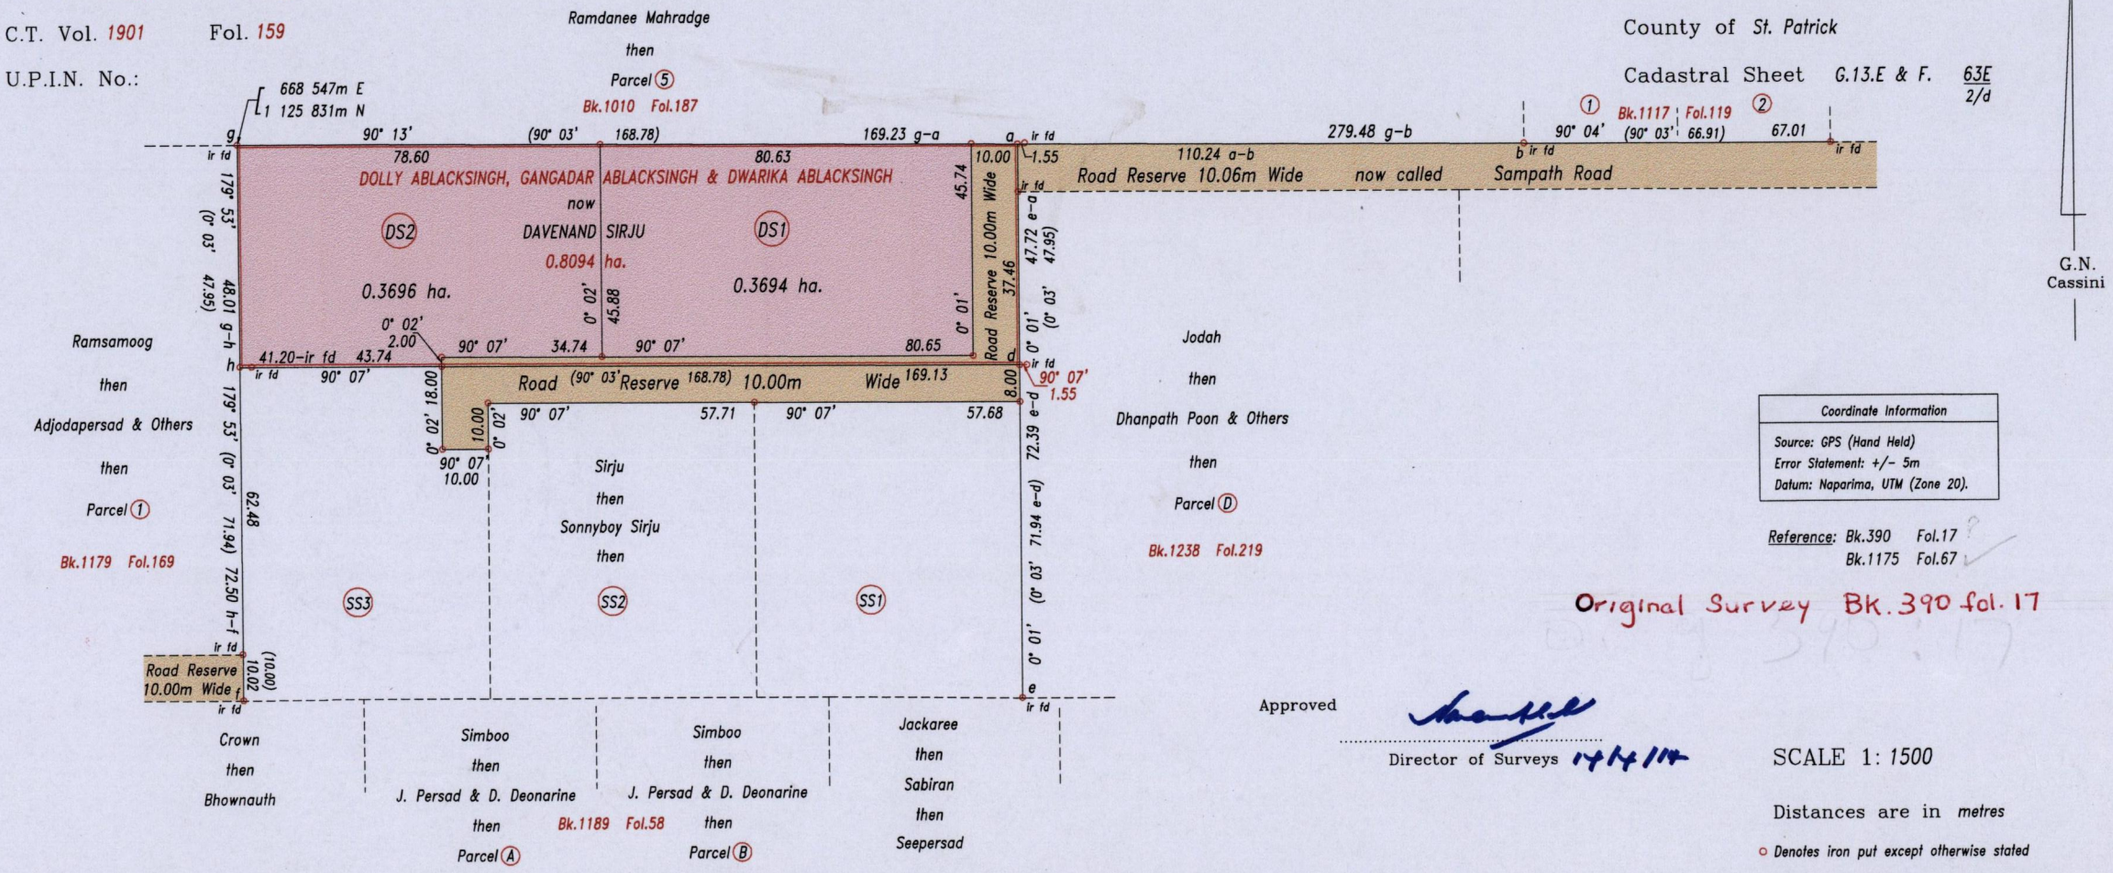

Coordinate Information
Source: GPS (Hand Held)
Error Statement: +/- 5m
Datum: Naparima, UTM (Zone 20).

Reference: Bk.390 Fol.17
Bk.1175 Fol.67

Original Survey Bk.390 fol.17

Approved .....
Director of Surveys 14/4/14

SCALE 1: 1500

Distances are in metres

o Denotes iron put except otherwise stated

Bearings are Cassini Grid based on Solar Observations

PLAN of 2 parcels of land coloured pink in the Ward of Siparia

Containing together zero point seven three nine zero hectare

Surveyed by me, with due authority, in May 2013

Certified Correct in accordance with Regulation 25(1) of the Land Surveyors' Regulations 1998.

Checked by .....

Entered .....

L. A. Roopchand
Trinidad & Tobago Land Surveyor 25/3/2014

LAND SURVEY BOARD OF TRINIDAD AND TOBAGO
LYNN ROOPCHAND
TTLS
0071/2014

1657

145