1654 22

R.P.O. Vol. 4 Fol. 445
C.T. Vol. 4820 Fol. 553

Borough of Chaguanas
County of Caroni
Cadastral Sheet D.3.K. 34A 2/a

ESMERALDA

Vide Plan J.G.24

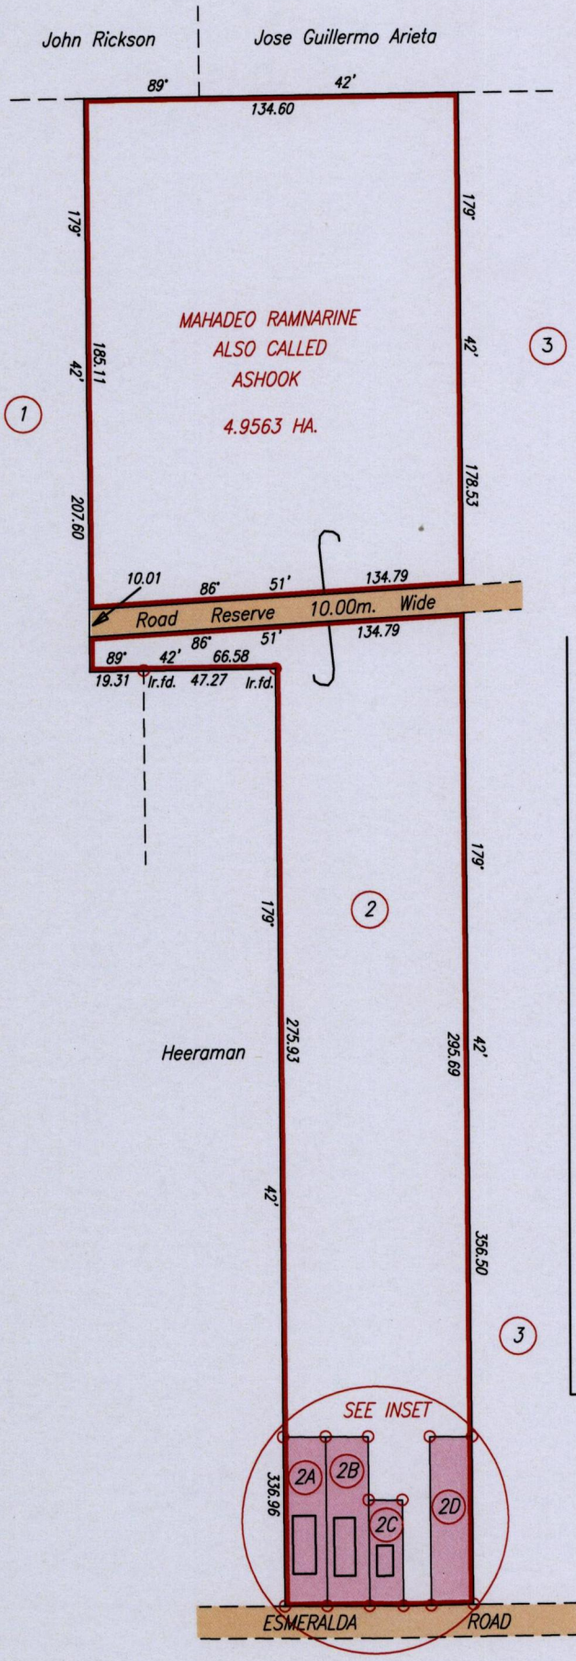

LAND SURVEY BOARD OF TRINIDAD AND TOBAGO
IQBAL MOHAMMED
TTLS
0104/2013

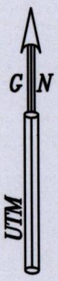

INSET

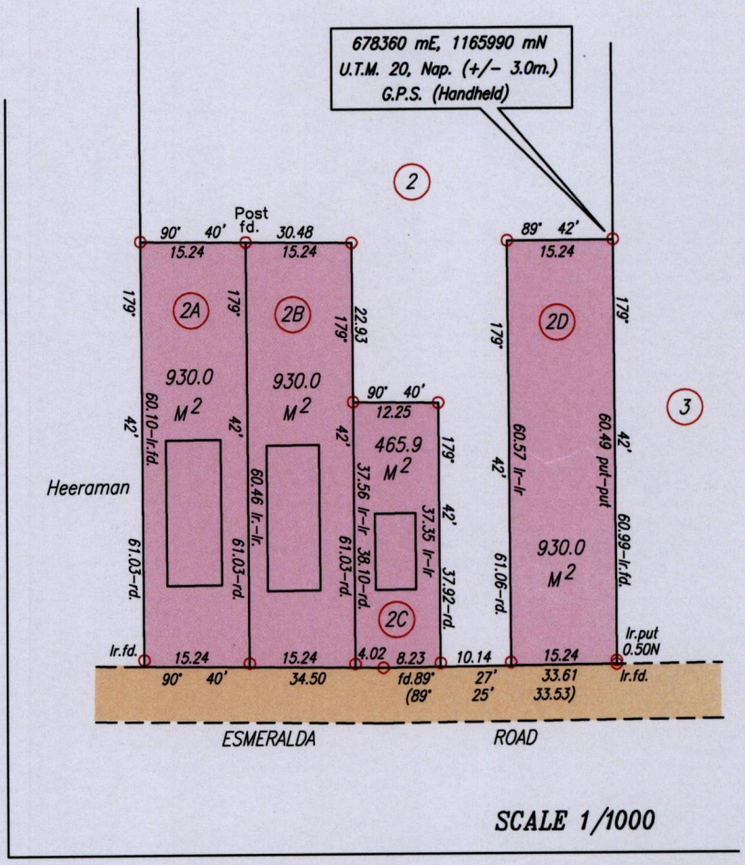

SCALE 1/1000

Original Survey PLan J.G. 24

SCALE 1/2500
Distances are in Metres.

To obtain Cassini Bearings, add 18 minutes

Approved . . . . . .
Director of Surveys 2/1/14

○ Denotes Iron put unless otherwise stated

Bearings are UTM Grid based on solar Observations

PLAN of 4 parcels of land coloured pink in the Borough of Chaguanas
Containing three thousand two hundred and fifty five point nine square metres
Surveyed by me, with due authority, in July, 2013
Certified Correct in accordance with Regulation 25 (1) of The Land Surveyors' Regulations 1998,

Checked by. . . . . .

Entered on . . . . . .

Trinidad & Tobago Land Surveyor (T.T.L.S.) 29/12/ 2013