VESTING ORDER

R.P.O. Vol. 397 Fol. 195

Ward of Charuma
County of Nariva
Cadastral Sheet H.1.G. 55.D. 1/d
FONROSE VILLAGE

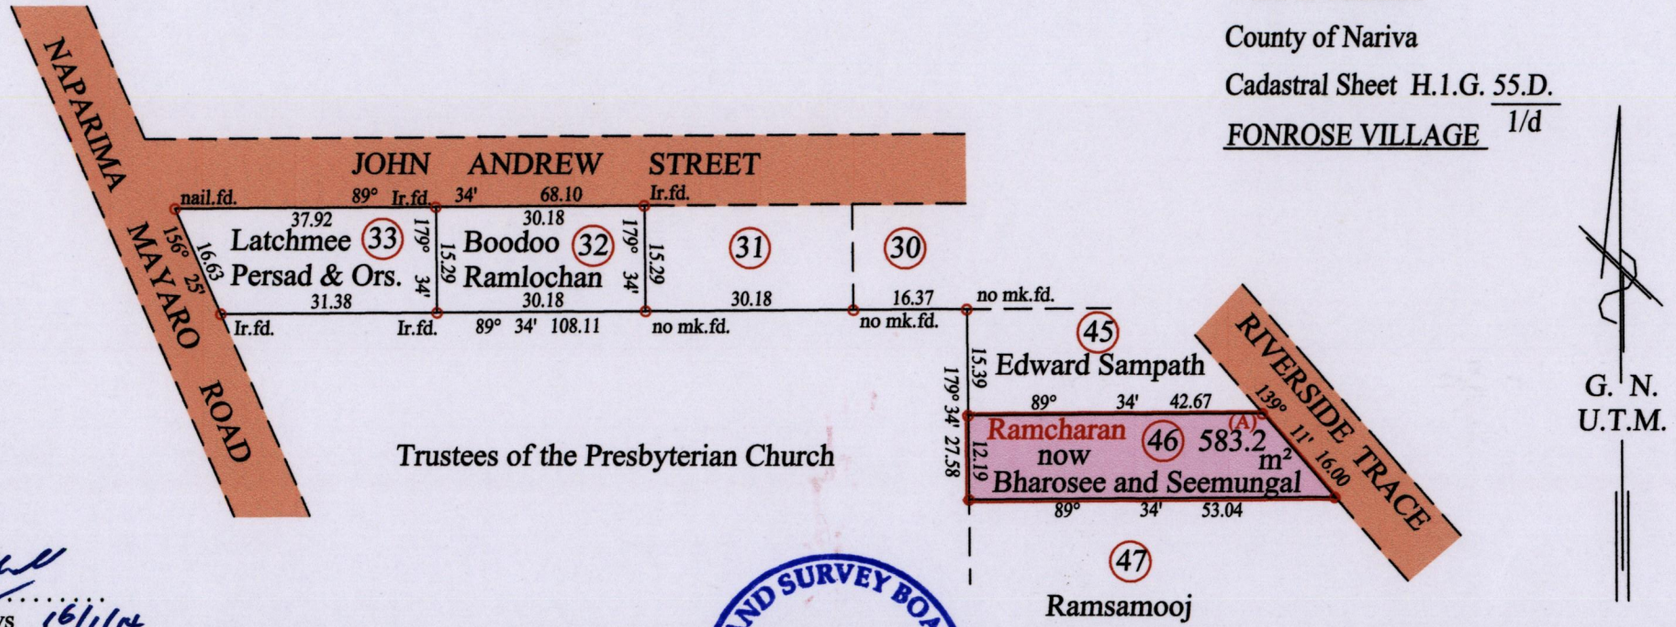

G. N.
U.T.M.

Approved .....
Director of Surveys 16/1/14

LAND SURVEY BOARD OF TRINIDAD AND TOBAGO
KELVIN RAMDASS
TTLS
0101/2013

- Denotes Iron put except stated otherwise.

SCALE : 1:1000

Note: Bearings are U.T.M. grid based on solar observations Distances are in metres

PLAN of a parcel of land coloured pink in the Ward of Charuma
Containing five hundred and eighty three point two square metres
Surveyed by me, with due authority, in July 2013 for a vesting order for Rampertap Ramesar

Certified Correct in accordance with Regulation 25(1) of the Land Surveyors Regulations 1998

Checked by ..... 9/1/2014 Kelvin Ramdass

Entered on ..... Trinidad & Tobago Land Surveyor ....01/08/.....2013

Original Survey Bk. 381:87

Vide Plan B.E. 9

Vide Bk. 381 fol. 89

At Station (A)
E 0693353
N 1137467
Reading taken with
Handheld G.P.S.
U.T.M. Zone 20
WGS84
± 5 m.

16541654

32