1654 93

RPO Vol. 70 Fol. 77
CT. Vol. 1404 Fol. 141

Ward of Siparia
County of St. Patrick
Cadastral Sheet G.12.0., 73B 1/a

Coordinates
Ir.pt. A : N 1121820
E 664132

Parcel Address: LP#2A De Boulet Street, Siparia.

Error Statement : ±4m
Datum Definition : U.T.M. Zone 20 Naparima
Source : Magellan Hand Held GPS

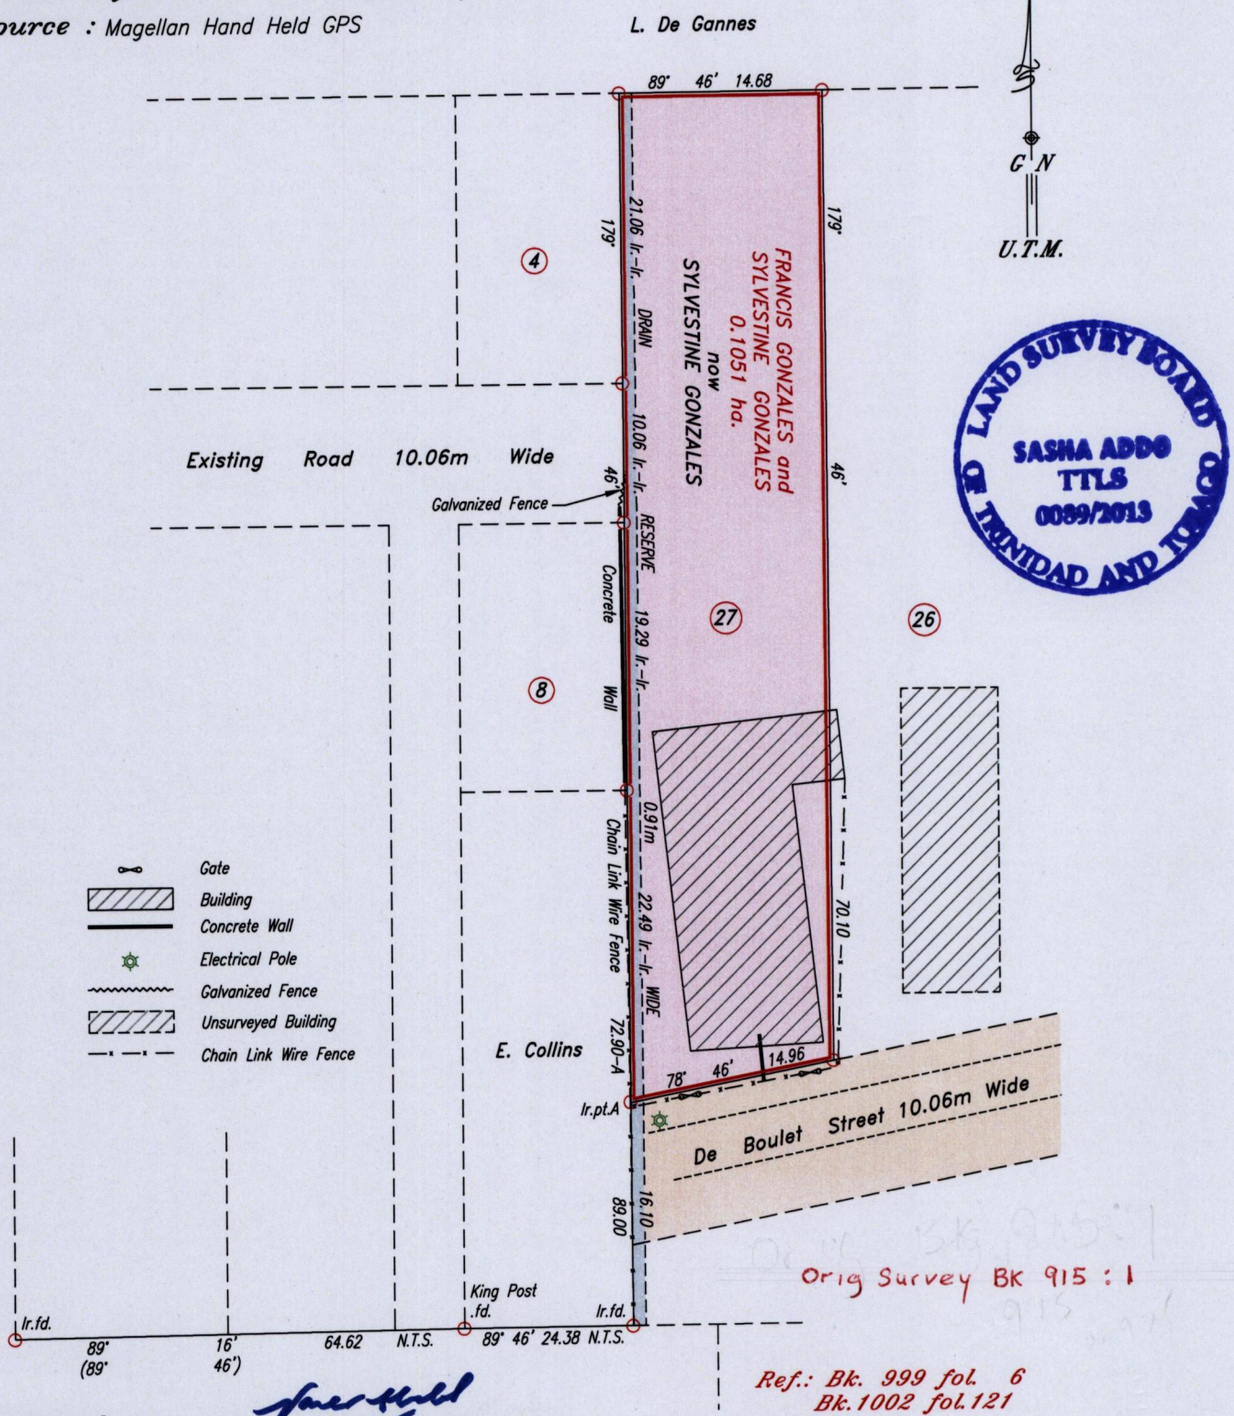

Orig Survey BK 915 : 1

Ref.: Bk. 999 fol. 6
Bk. 1002 fol. 121

Approved.....
Director of Surveys 10/1/14

○ Denotes Iron put except otherwise stated.

SCALE 1:500

Note: Bearings are U.T.M. grid based on solar observations. Distances are in metres.

Plan of a Parcel of land coloured pink in the Ward of Siparia
Containing zero point one zero five one hectare.
Surveyed by me, with due authority, in October 2013
Certified correct in accordance with Regulation 25 (1) of the Land Surveyors Regulations 1998.

Checked by MM 27/1/2014 .....

Entered ..... Trinidad & Tobago Land Surveyor ..... 6th Dec 2013

L & S SURVEYING SERVICES LIMITED