R.P.O.Vol. 3 Fol. 459

C.T.Vol. 4417 Fol. 273

Plot.1

Samaroo Ramkissoon

& Dhanbassiah Ramkissoon

Cadastral Sheet D.13.J. 44A 1/a

Ward of Montserrat

County of Caroni

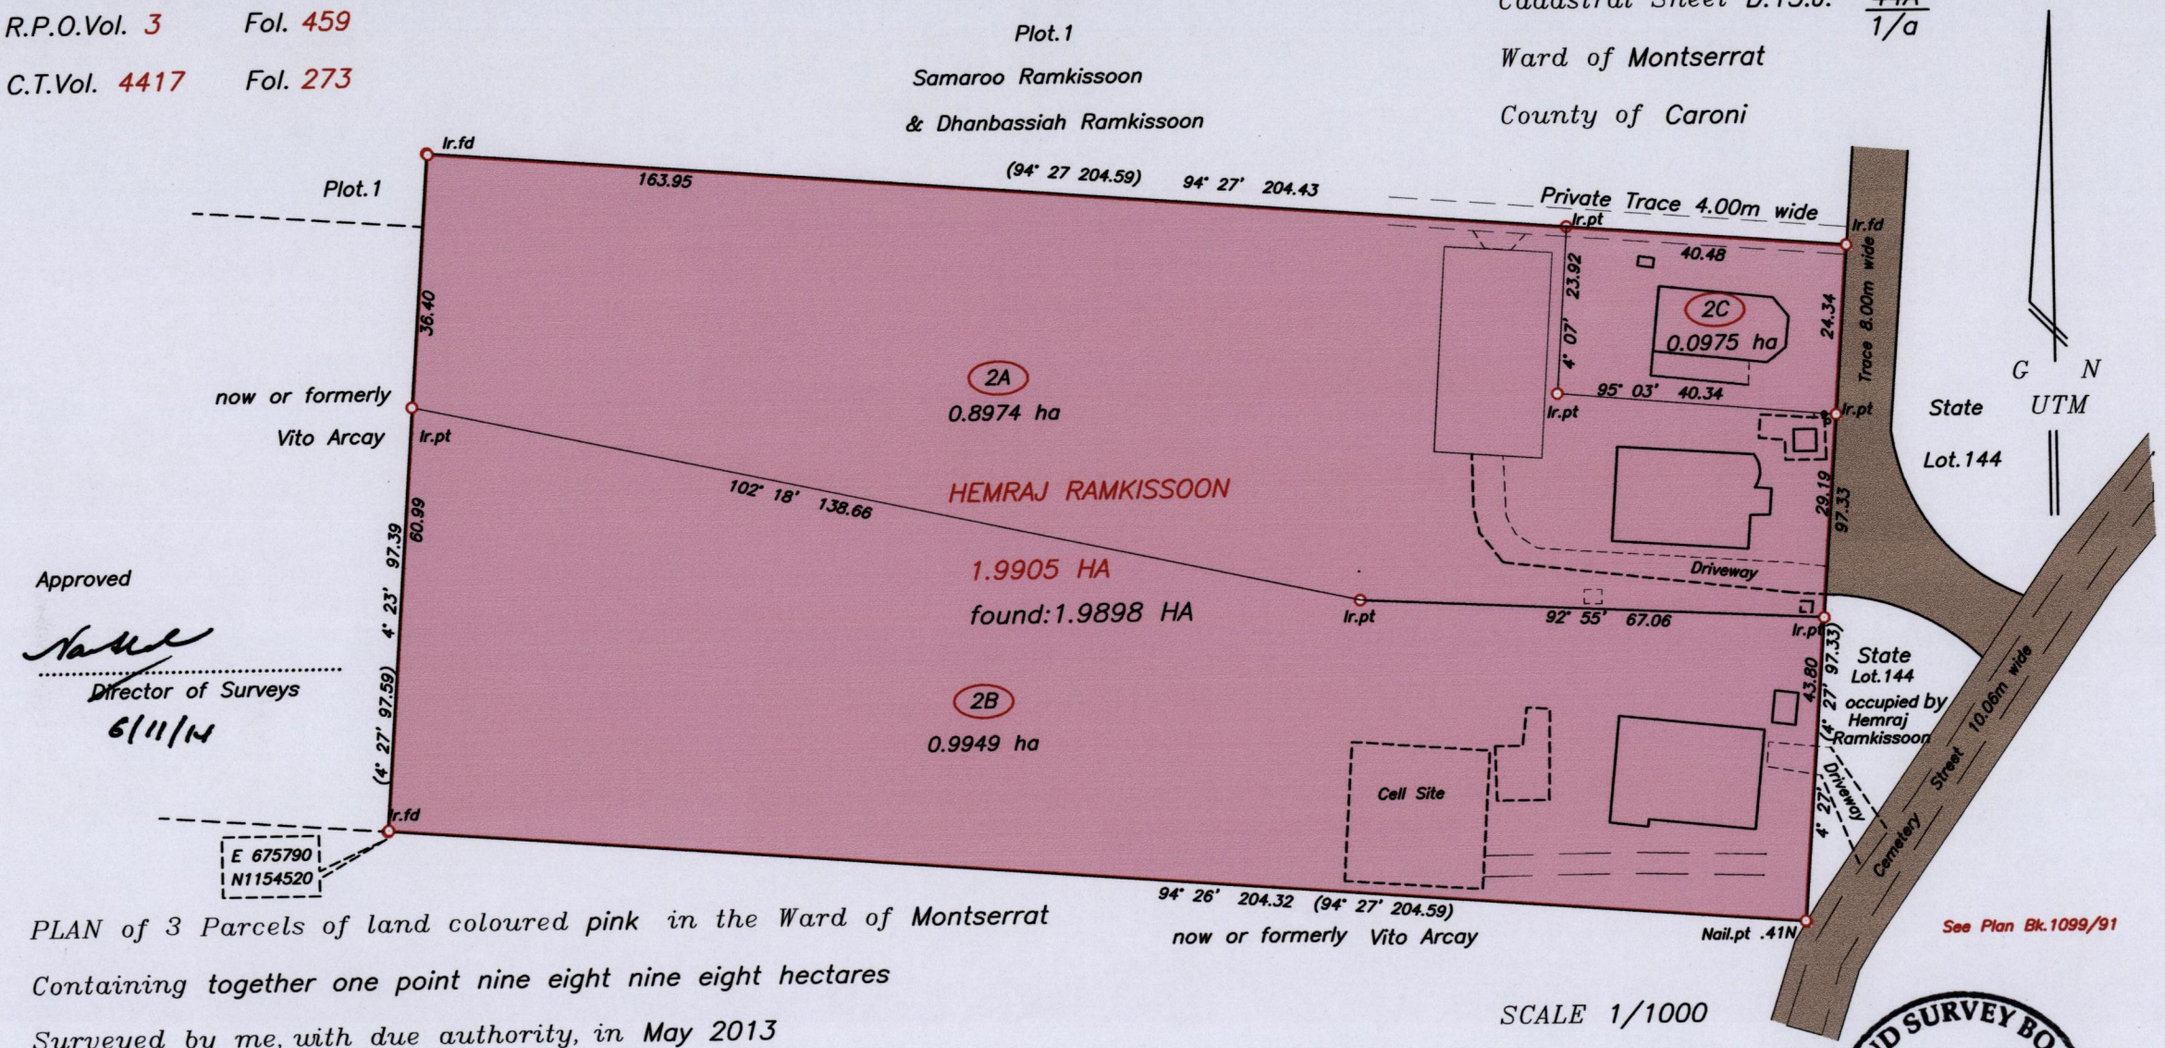

Approved

Director of Surveys

6/11/14

PLAN of 3 Parcels of land coloured pink in the Ward of Montserrat

Containing together one point nine eight nine eight hectares

Surveyed by me, with due authority, in May 2013

Certified correct in accordance with Regulation 25 (1)

of the Land Surveyors Regulations 1998.

Checked by.....

Entered.....

Trinidad & Tobago Land Surveyor 26/8/14

Ramkissoon Shirvan Sewdass rd rotated UTM

SCALE 1/1000

Distances are in metres

Co-ordinates are UTM zone 20N Naparima Datum +/-5m
scaled from L.&S. 1/10000 sheet.
Bearings are U.T.M. grid based on Magnetic Needle
Note: To obtain compass bearings add 19 minutes.

LAND SURVEY BOARD OF TRINIDAD AND TOBAGO
LESLIE AKUM-LUM
TTLS
0020/2014

See Plan Bk.1099/91

1955

143