R.P.O. Vol. 27 Fol. 107

C.T. Vol. 1757 Fol. 257

VIDE:
Bk.834 Fol.85
Bk.993 Fol.191

63C
Cadastral Sheet G.8.N. 3/c
Ward of Naparima
County of Victoria

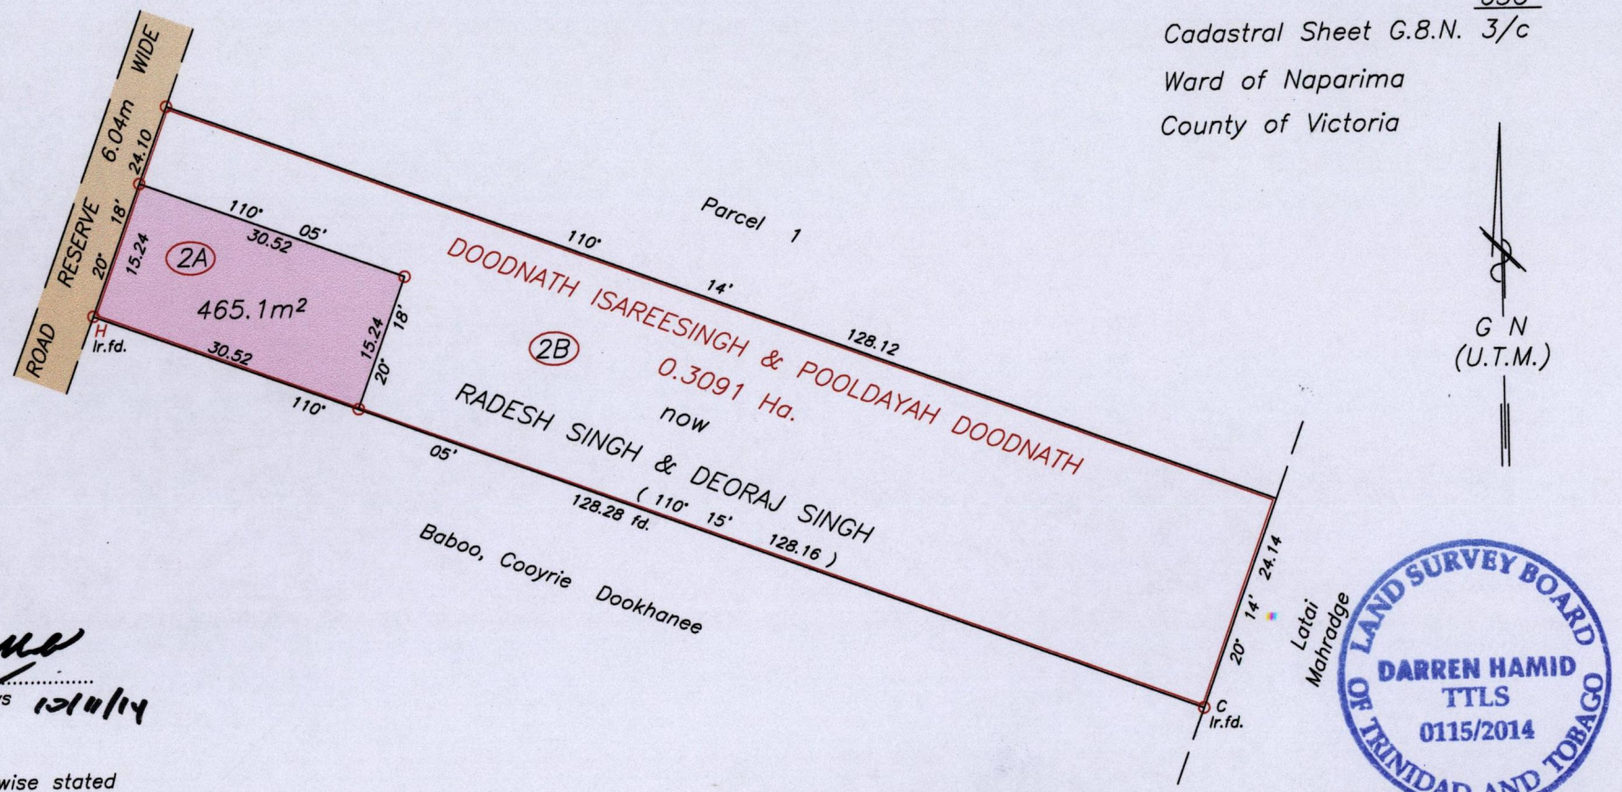

G N
(U.T.M.)

Approved .....
Director of Surveys 13/11/14

LAND SURVEY BOARD OF TRINIDAD AND TOBAGO
DARREN HAMID
TTLS
0115/2014

o Denotes Iron put unless otherwise stated
Bearings are UTM Grid based on Solar observations

SCALE 1:750
Distances are in METRES

H = N 1128316 E 669986 +/- 5.0m
UTM 20 Naparima 1955 Datum
Hand Held GPS

PLAN of a Parcel of land coloured pink in the Ward of Naparima
Containing four hundred and sixty five point one square metres
Surveyed by me, with due authority, in January 2014
Certified correct in accordance with Regulation 25 (1) of the Land Surveyors Regulations 1998.

Checked by .....

Entered on .....

Darren Hamid .....T.T.L.S.

Trinidad & Tobago Land Surveyor ..... 7th November 20.14

1655

148