1655 158

R.P.O. Vol.125 Fol.133
C.T. Vol.2949 Fol.353

U.R.P.N. . . . . .

Cadastral Sheet D.12.H. 33F 4/d
Ward of Montserrat
County of Caroni
Vide Bk.1233 Fol.104

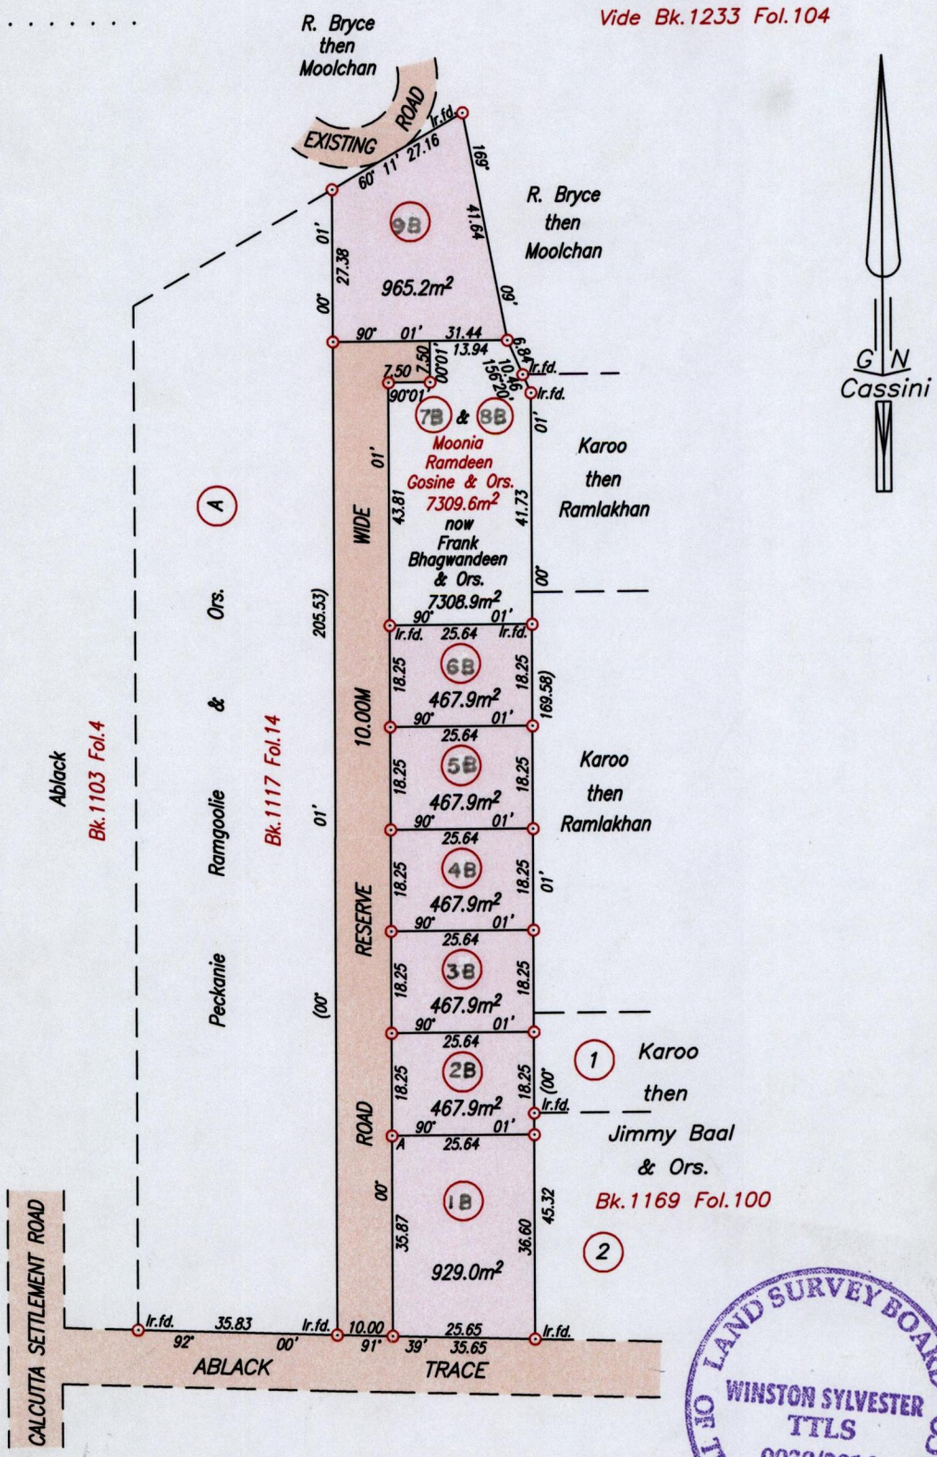

LAND SURVEY BOARD OF TRINIDAD AND TOBAGO
WINSTON SYLVESTER
TTLS
0030/2014

Approved 16/11/14
Director of Surveys

SCALE 1:1250
Distances are in metres

Co-ordinates obtained by Hand Held G.P.S. (Nap. datum)
Point A
Accuracy ± 3m
E 672961
N 1156217

⊙ Denotes Iron put except otherwise stated
Bearings are Cassini based on Solar Observations
Plan of 7 Parcels of land coloured pink in the Ward of Montserrat
Containing together four thousand two hundred and thirty three point seven square metres
Surveyed by me, with due authority, in May , 2002
Certified Correct in accordance with Regulation 25 (1) of the Land Surveyors' Regulations 1998

. . . . . .
Trinidad & Tobago Land Surveyor

Entered on . . . . . .

Checked by. . . . . .

. . . . . 22-05 2014