R.P.O. Vol. 191 Fol. 435

C.T. Vol. 1715 Fol. 429

Ref.: Bk. 408 Fol. 49

Cadastral Sheet G.7.P. 63B 3/d

Ward of Siparia

County of St.Patrick

La Fortune,

Woodland.

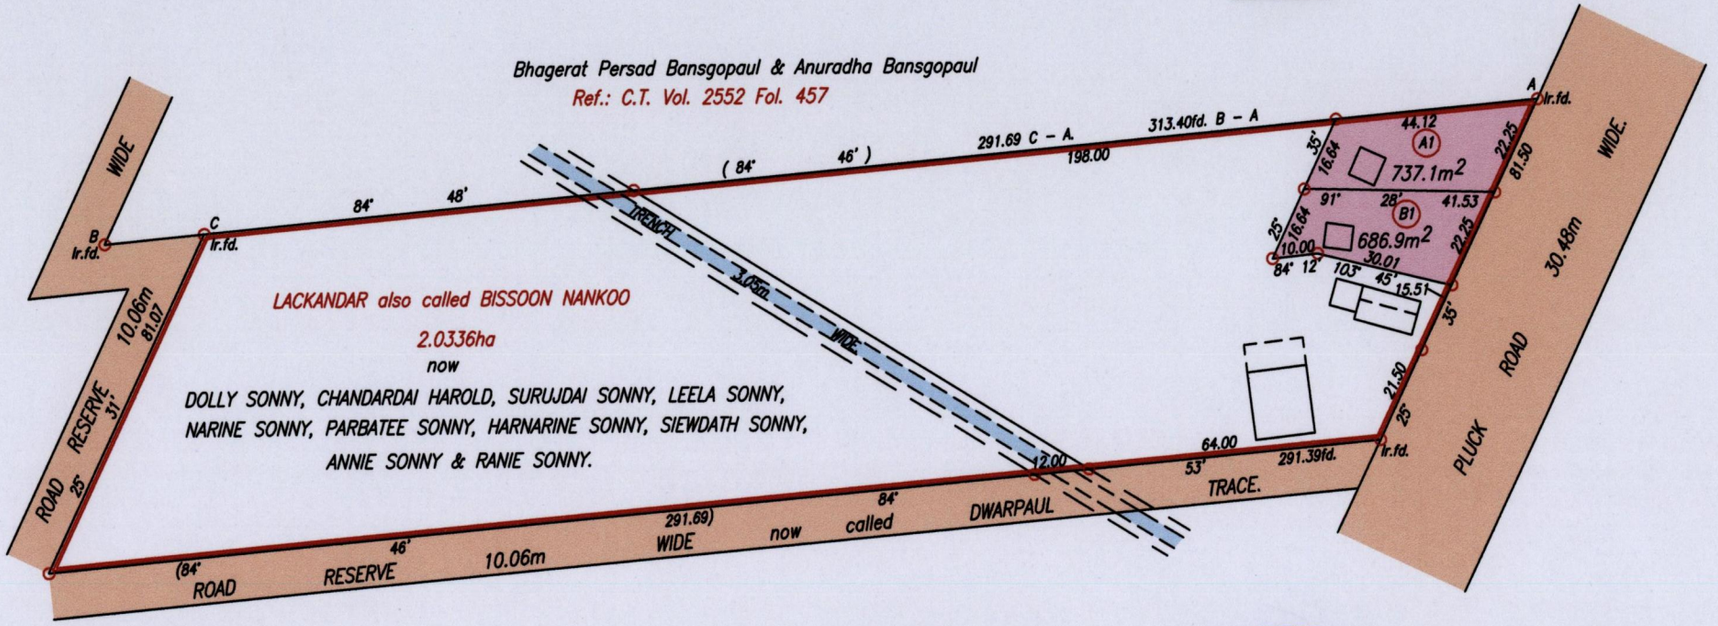

A : 665695mE, 1128731mN
(U.T.M. 20 (WGS 84 (+/–5m)
Coordinates obtained from
hand held GPS.

LAND SURVEY BOARD
WINSTON RAMCHARAN
TTLS
0040/2014
TRINIDAD AND TOBAGO

Approved . . . . . Director of Surveys

SCALE 1:1500

Distances are in Metres

○ Denotes Iron put except otherwise stated.

Bearings are U.T.M. Grid based on Solar Observations.

PLAN of 2 Parcels of land coloured pink in the Ward of Siparia

Containing one thousand, four hundred and twenty four point zero square metres.

Surveyed by me, with due authority, in December, 2013

Certified Correct in accordance with Regulation 25(1) of the Land Surveyors' Regulations 1998

Checked by. . . . . Winston Ramcharan . . . . . .

Entered . . . . . Trinidad & Tobago Land Surveyor . 4th November 2014

1955

172