R.P.O. Vol. 693 Fol. 319
C.T. Vol. 1338 Fol. 29

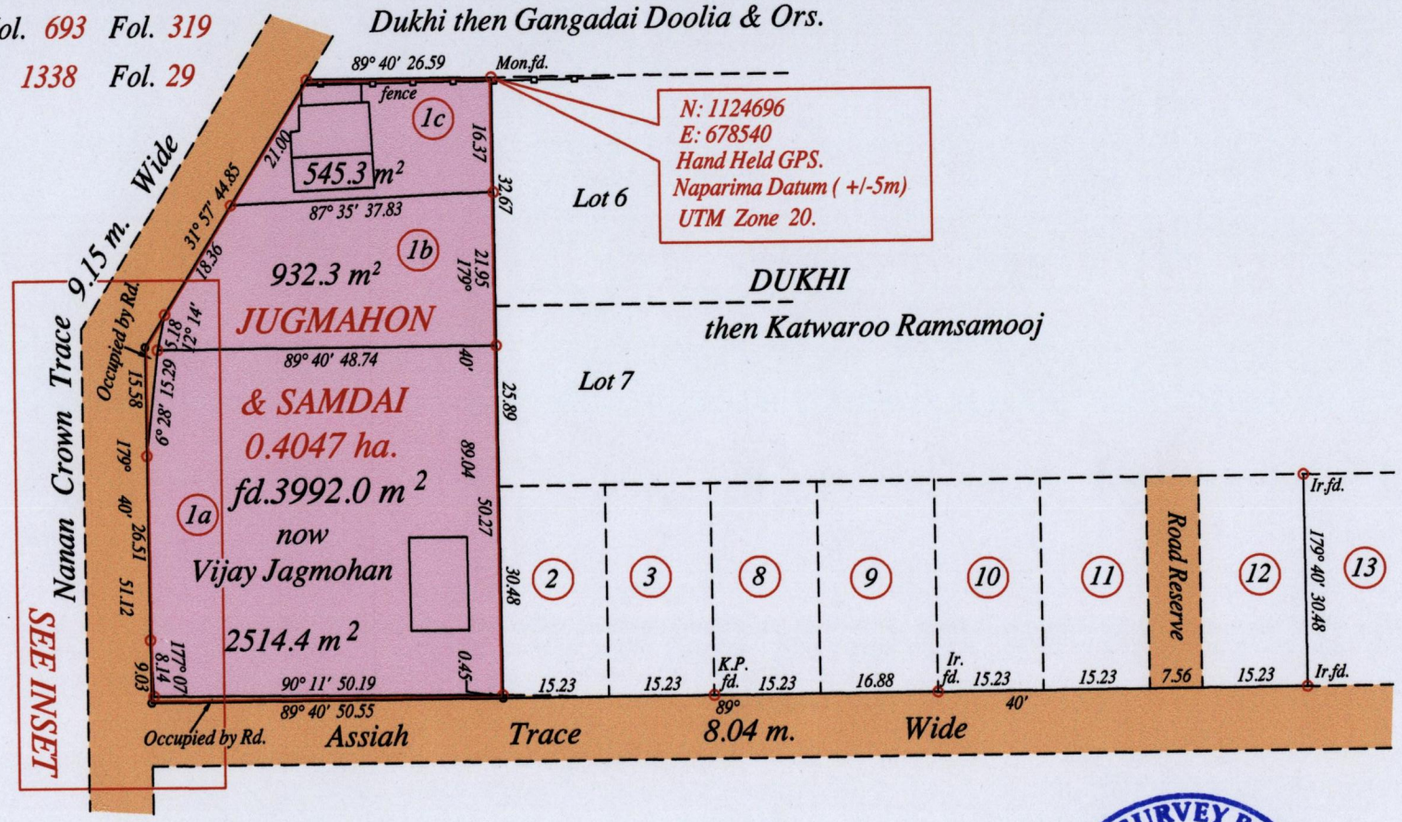


Ward of Moruga
County of Victoria
Cadastral Sheet G 14 K, 64D
4/a&b

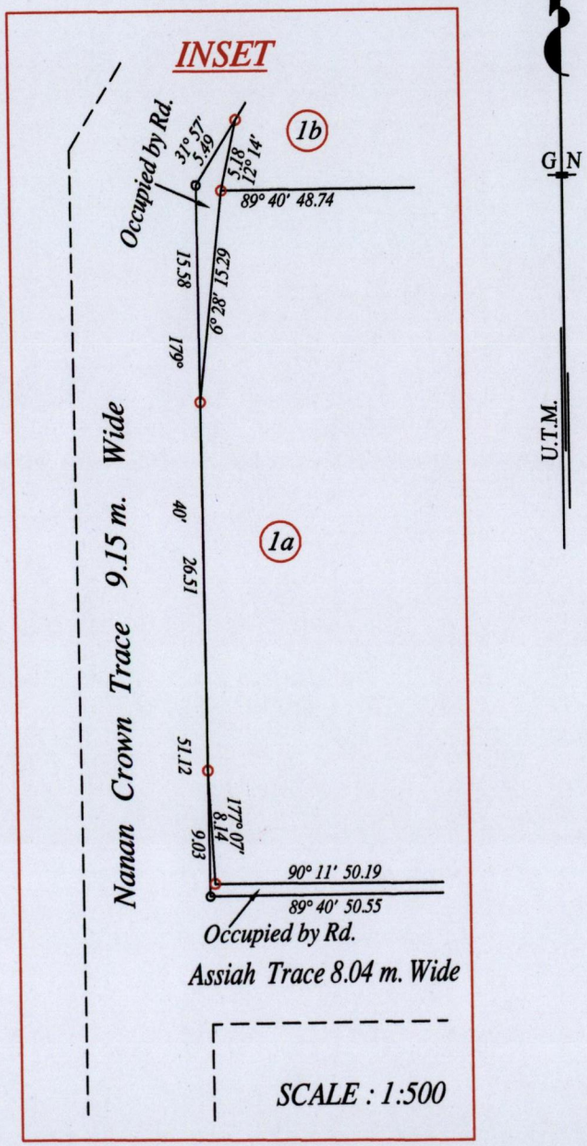

Approved .....
Director of Surveys 30/11/14

LAND SURVEY BOARD OF TRINIDAD AND TOBAGO
WINSTON RAMCHARAN
TTLS
0040/2014

Vide Bk. 923 fol. 235
Vide Bk. 930 fol. 126
Vide Bk. 1010 fol. 138 & 124

○ Denotes Iron put except stated otherwise.

SCALE : 1:1000

Note: Bearings are U.T.M. grid based on solar observations

Distances are in metres

PLAN of 3 Parcels of land coloured pink in the Ward of Moruga
Containing together three thousand nine hundred and ninety two point zero square metres
Surveyed by me, with due authority, in March 2014
Certified correct in accordance with Regulation 25 (1) of the Land Surveyors Regulations 1998.

Checked by IR-20/11/14 Winston Ramcharan

Entered on .....

Trinidad & Tobago Land Surveyor 17th November 2014

1655

184