R.P.O. Vol. 13 Fol. 77
C.T. Vol. 4217 Fol. 333
U.R.P.N. . . . . .

25E
Cadastral Sheet E.1.F. 3/c
Ward of Tamana
County of St. Andrew
Bk. 1103 Fol. 32

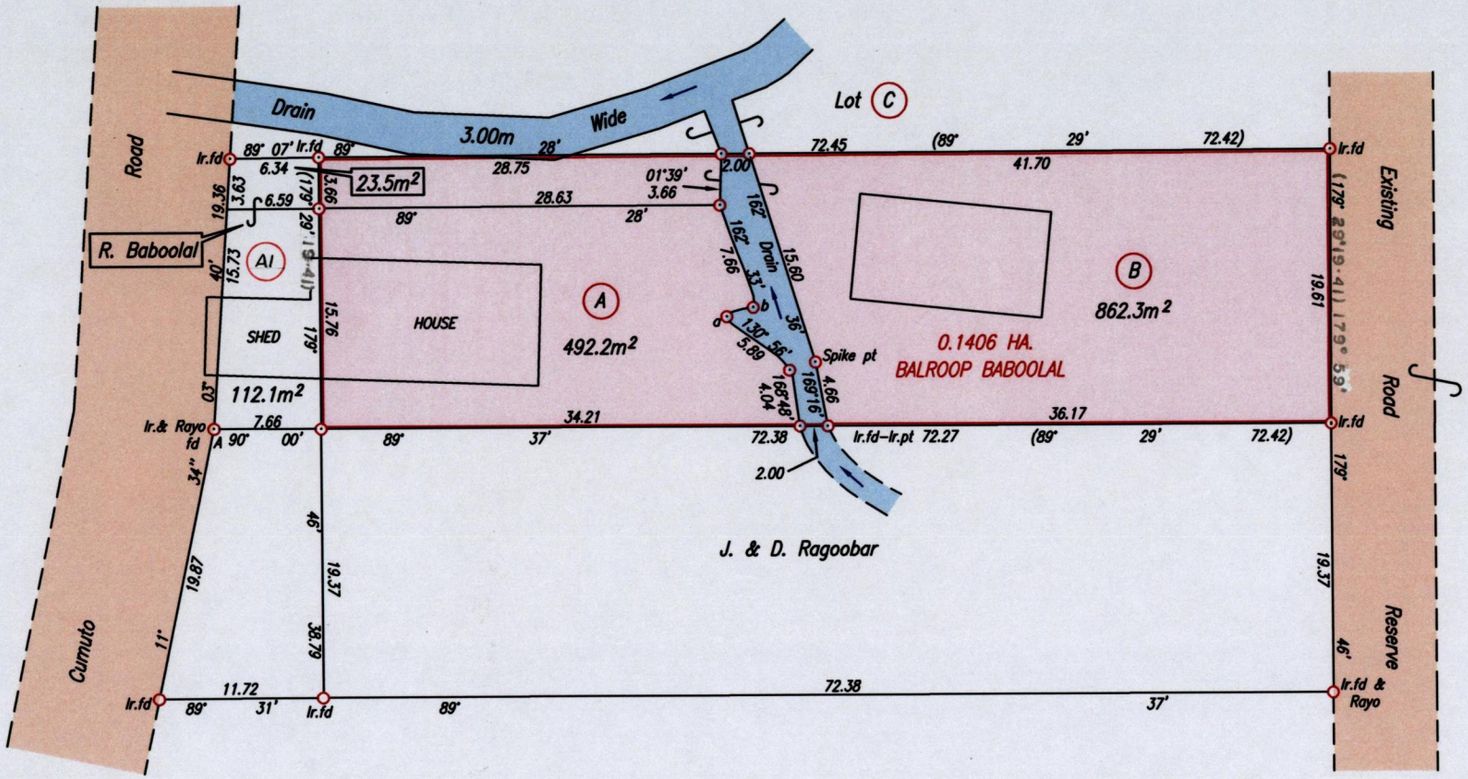

Approved . . . . . Director of Surveys 12/12/14

Note: To obtain Cassini bearing + 18 minutes
o Denotes Iron put except otherwise stated
Bearings are U.T.M. Grid based on Solar Observations
Plan of 2 Parcels of land coloured pink in the Ward of Tamana
Containing together one thousand three hundred and fifty four point five square metres
Surveyed by me, with due authority, on April 10th 2013
Certified Correct in accordance with Regulation 25 (1) of the Land Surveyors' Regulations 1998

Entered on . . . . . Ganeshdath Ramcharitar 3/10

Checked by. . . . . Trinidad & Tobago Land Surveyor 2014

Note: (A1) to be consolidated to Plot (A) & Plot (B)

Legend		
Sta.	Bearing	Dist.
a–b	70° 39'	2.00

SCALE 1/500
Distances are in metres

Point A
Co-ordinates obtained by Hand Held G.P.S. (Nap. Datum Zone 20)
Accuracy ± 7m
E 697529m
N 1167727m

LAND SURVEY BOARD OF TRINIDAD AND TOBAGO
GANESHDATH RAMCHARITAR TTLS 0055/2014

1655

2001