1655 218

R.P.O. Vol. 40 Fol. 256

C.T. Vol. 5210 Fol. 531

U.P.I.N. No.

Cadastral Sheet 34D 2/b , D.8.G&H

Ward of Chaguanas

County of Caroni

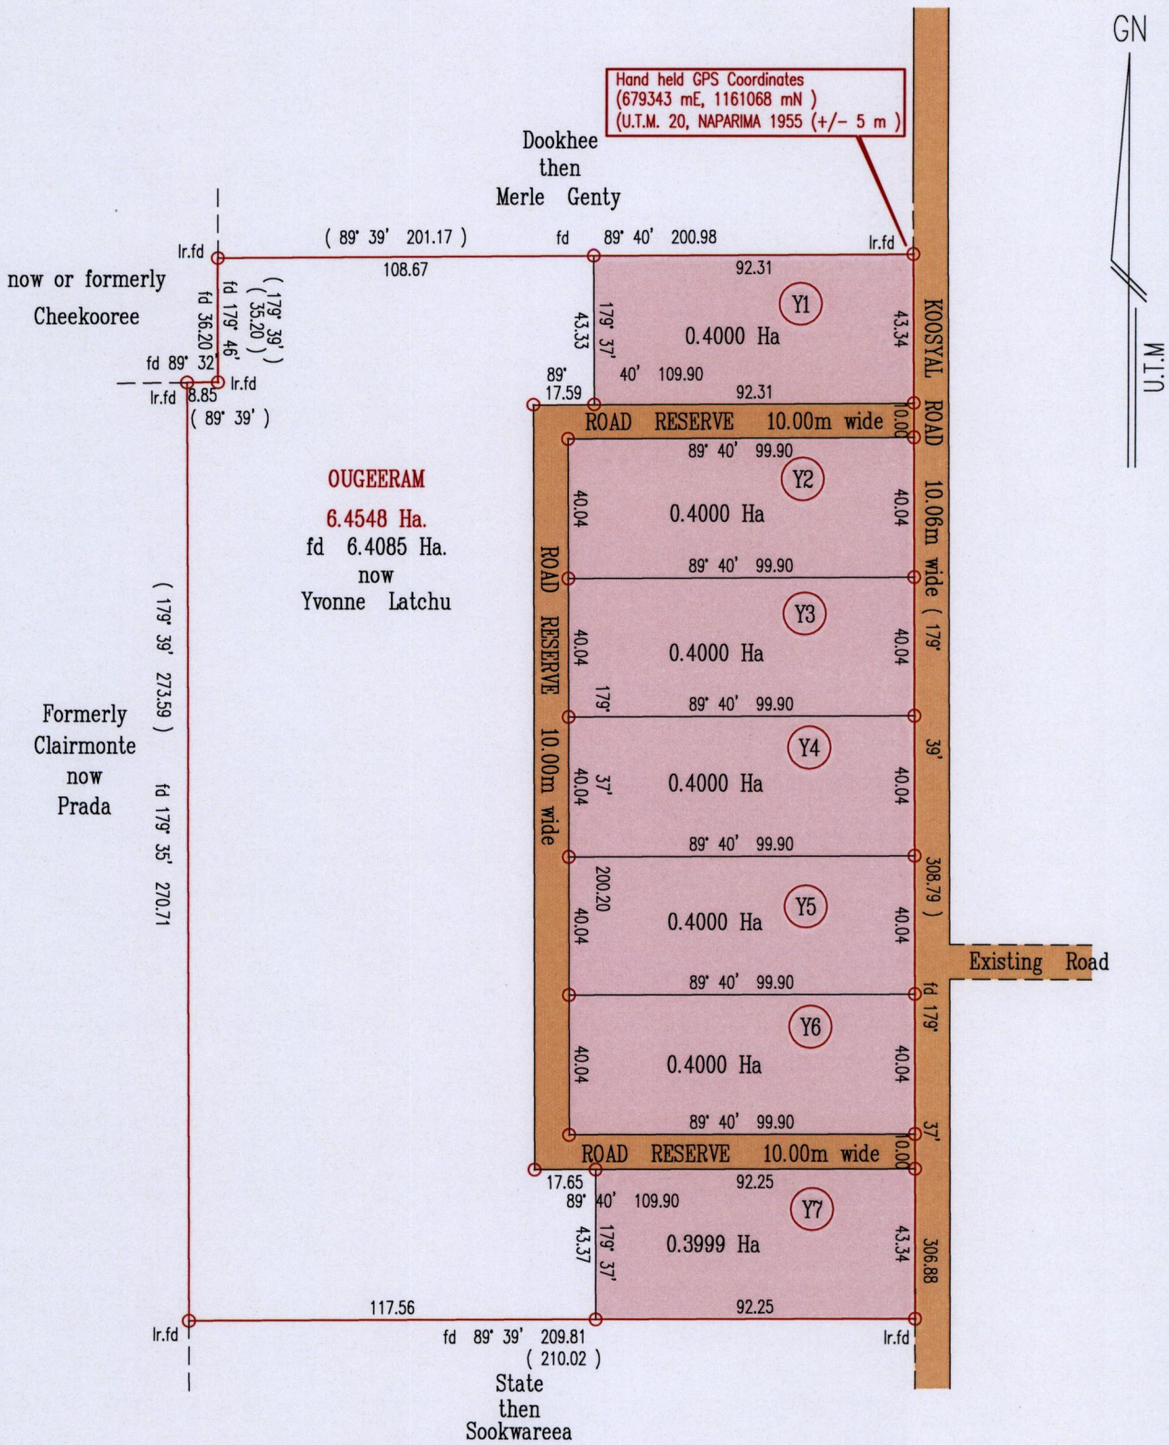

Approved

Director of Surveys 6/1/15

Bearings are U.T.M Grid based on Solar Obs.

⊙ Denotes Iron Put unless otherwise stated

SCALE 1:2000

Distances are in Metres

Plan of 7 Parcels of land coloured pink in the Ward of Chaguanas

Containing together two point seven nine nine nine hectares

Surveyed by me, with due authority, in May 2013

Certified Correct in accordance with Regulation 25(1) of the Land Surveyors Regulations 1998.

Checked by .....

Entered on .....

LAND SURVEY BOARD OF TRINIDAD AND TOBAGO
INDAR RAGOO
TTLS
0086/2014

Indar Ragoo

Trinidad & Tobago Land Surveyor 3/12/ 2014