R.P.O. Vol. 11 Fol. 33

C.T. Vol. 4095 Fol. 385

Cadastral Sheet C.22.M&E.2.A 25F/1/c

Ward of Turure

County of St. Andrew.

GUIACO

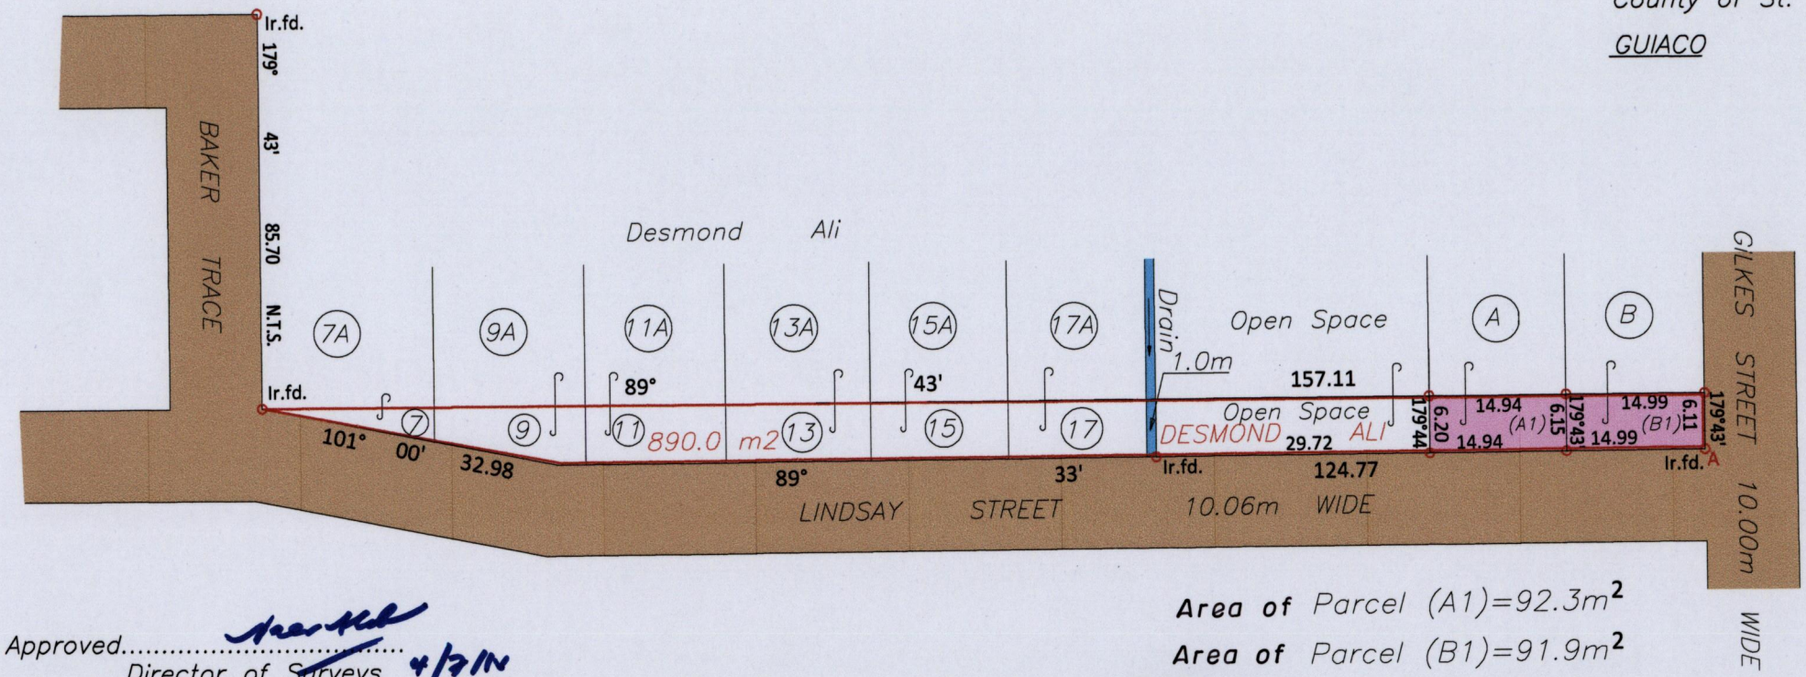

G N
Cassini

Area of Parcel (A1)=92.3m²

Area of Parcel (B1)=91.9m²

Approved.....
Director of Surveys 4/7/14

Co-ordinates are UTM Zone 20N
W.G.S. 84 +/- 5.0m
A= N. 1170375
E. 703485

∘ Denotes Iron put unless otherwise stated
Bearings are based on Solar observations
To obtain compass bearings subtract/add minutes.

SCALE 1:750
Distances are in METRES

LAND SURVEY BOARD OF TRINIDAD AND TOBAGO
HOLLIS COKER
TTLS
0100/2014

Neil Kamil Ali	Lot# 7	C.T. 4166	Fol.425
Neil Kamil Ali	Lot# 9	C.T. 4193	Fol. 359
Antonio Daniel	Lot#11	C.T.4256	Fol.285
Marva Carol Peters	Lot#13	C.T.4284	Fol.295
Marlon Connell and Debbie Connell	Lots#15	C.T.4265	Fol.185
Anthony Kevin Johnson	Lot#17	C.T.4245	Fol.73

PLAN of 2 Parcels of land coloured pink in the Ward of Turure
Containing one hundred and eighty three point six square metres
Surveyed by me, with due authority, in February, 2014
Certified correct in accordance with Regulation 25 (1) of the Land Surveyors' Regulations 1998,
I certify that this Plan is correct.

..... T.T.L.S.

Checked by.....

Entered on .....

Trinidad & Tobago 16th June 2014
Land Surveyor

1655/1655

3