R.P.O. Vol. 123 Fol. 105

C.T. Vol. 1604 Fol. 491

Ward of Siparia

County of St. Patrick

Cadastral Sheet G 18 G 73.C. 1/d

Crawford Trace, Penal Rock Road.

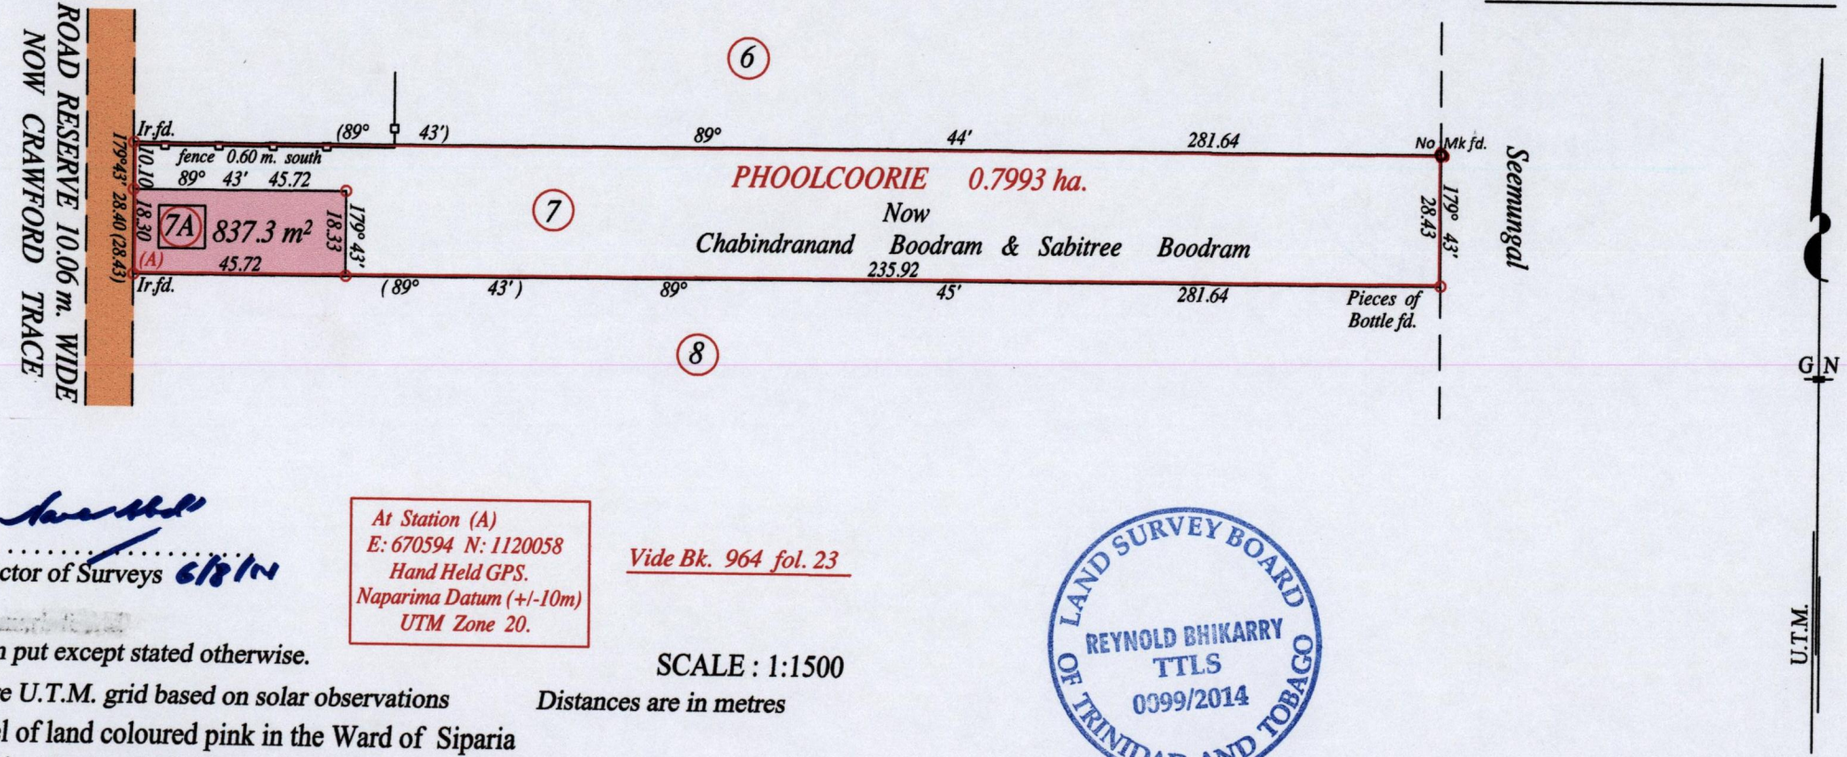

Approved .....
Director of Surveys

At Station (A)
E: 670594 N: 1120058
Hand Held GPS.
Naparima Datum (+/-10m)
UTM Zone 20.

Vide Bk. 964 fol. 23

LAND SURVEY BOARD OF TRINIDAD AND TOBAGO
REYNOLD BHIKARRY
TTLS
0099/2014

○ Denotes Iron put except stated otherwise.

SCALE : 1:1500

Note: Bearings are U.T.M. grid based on solar observations Distances are in metres

PLAN of a Parcel of land coloured pink in the Ward of Siparia
Containing eight hundred and thirty seven point three square metres
Surveyed by me, with due authority, in August 2012
Certified correct in accordance with Regulation 25 (1) of the Land Surveyors' Regulations 1998.

Checked by .....

Entered on ..... Trinidad & Tobago Land Surveyor 15th January 2014

1655

31