1655 | 1655 34

R.P.O Vol. 11 Fol. 63
C.T. Vol. 4310 Fol. 193
Address - Lot # B2 Road Res.,
Off Murray Tr.,

Ward of Siparia
County of St. Patrick
Cadastral Sheet G.12.K., 63E / 3/a

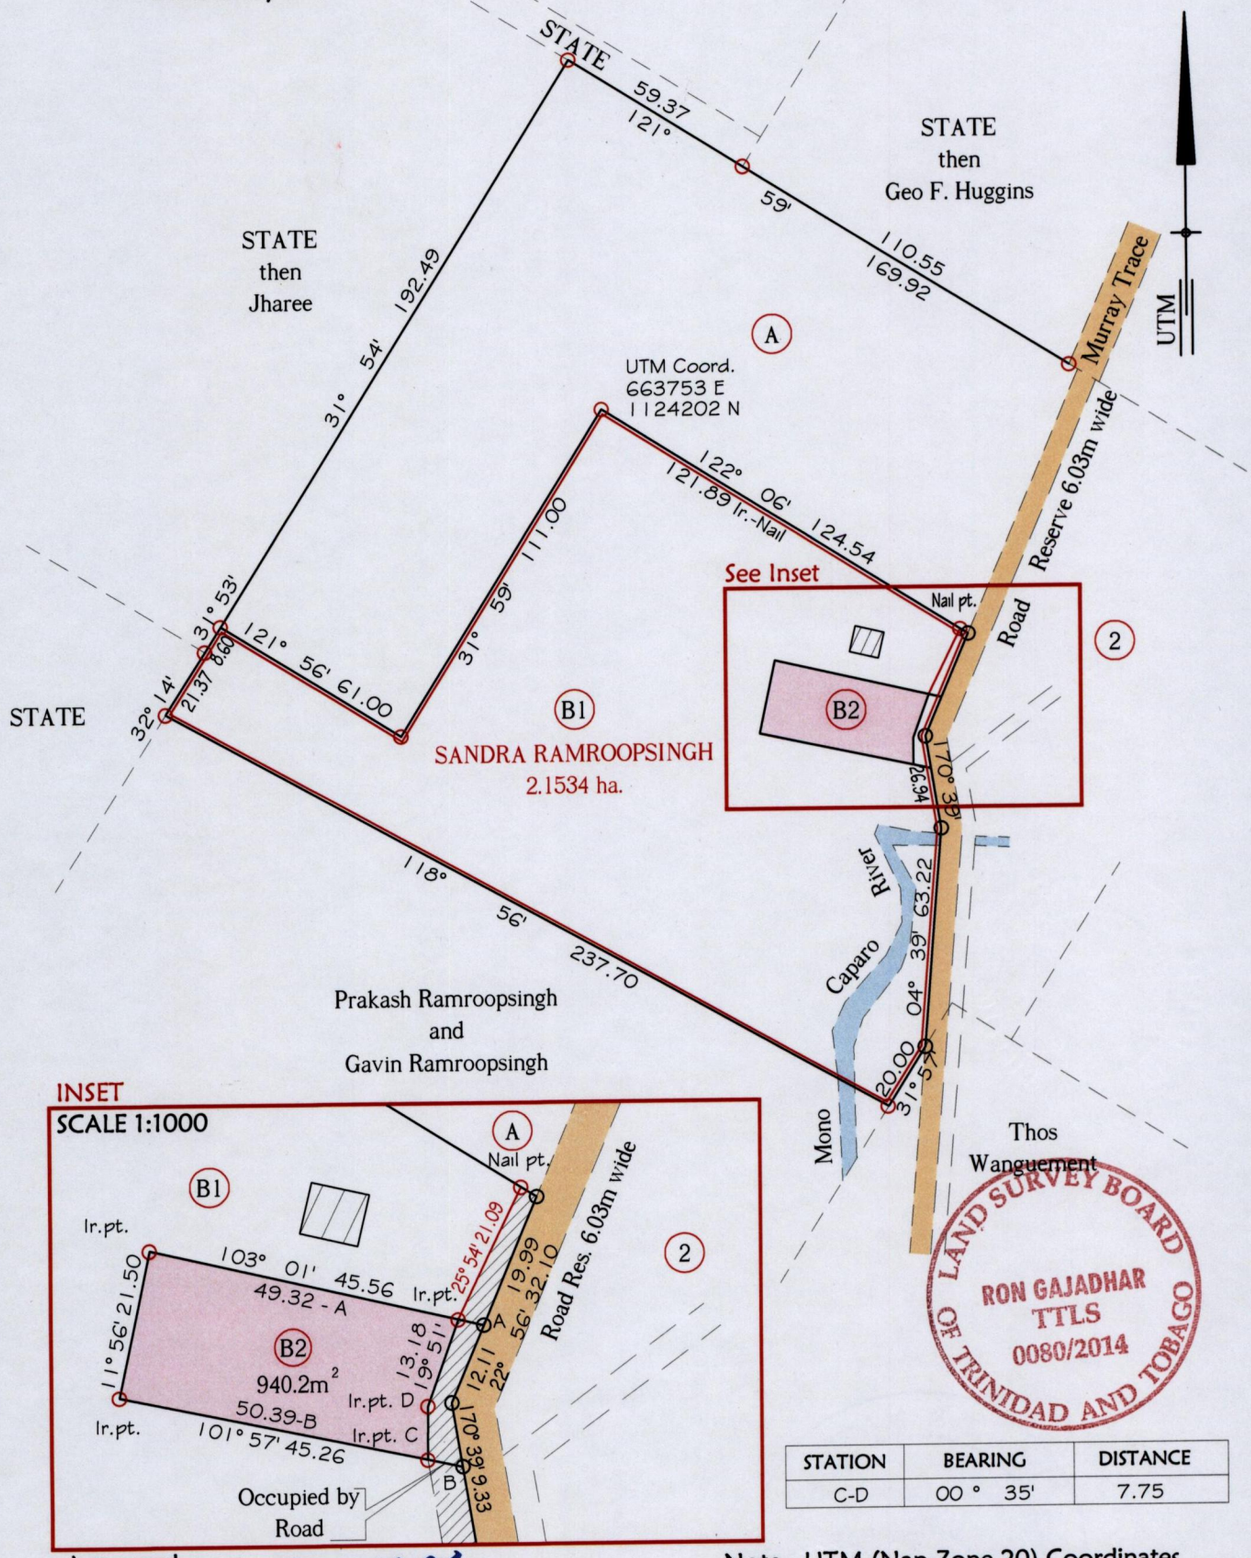

INSET
SCALE 1:1000

STATION	BEARING	DISTANCE
C-D	00 ° 35'	7.75

Approved
.....
Director of Surveys 6/8/14

Note - UTM (Nap Zone 20) Coordinates obtained from hand held GPS receiver ± 5.00m

Ref:- Plan E.G. 117
J.C. 44
SCALE 1:2000

o Denotes Iron found except stated otherwise.
o Denotes Traverse Station.

Note: Bearings are U.T.M. grid based on solar observations Distances are in metres.

Plan of a Parcel of land coloured pink in the Ward of Siparia.

Containing nine hundred and forty point two square metres.

Surveyed by me, with due authority, in February 2014

Certified correct in accordance with Regulation 25(1) of the Land Surveyors' Regulations 1998,

Checked by ..... 3/July/2014 .....

Entered on..... Trinidad & Tobago Land Surveyor 14-03-2014

LAND SURVEY BOARD OF TRINIDAD AND TOBAGO
RON GAJADHAR
TTLS
0080/2014