RPO Vol 61 Fol 493
CT Vol 5004 Fol 115

Refs. Gen. Plan filed in RPO vol. 4675 Fol 349
Bk 1280 Fol 187
Bk 1256 Fol 139

Cadastral Sheet G.13.I , 63E
County of St. Patrick 4/b
Ward of Siparia

SYNE VILLAGE

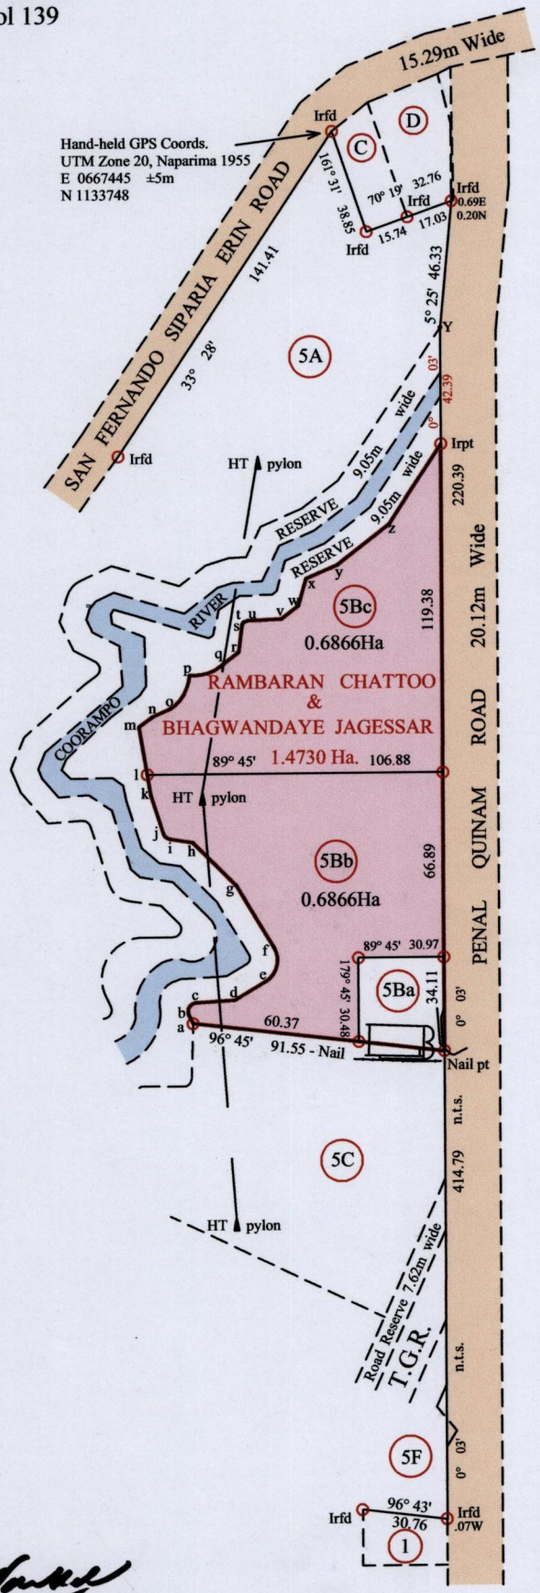

a - b	335° 03'	3.56	
b - c	30° 47'	4.96	r = 3.00
c - d	86° 30'	14.14	
d - e	59° 02'	13.04	
e - f	14° 05'	12.79	r = 9.05
f - g	329° 07'	26.18	
g - h	315° 11'	22.16	
h - i	278° 46'	8.29	
i - j	310° 39'	3.17	r = 3.00
j - k	342° 31'	14.68	
k - l	350° 20'	7.47	
l - m	350° 20'	17.52	
m - n	53° 24'	6.12	
n - o	65° 50'	7.12	
o - p	29° 59'	14.00	r = 15.09
p - q	74° 54'	11.46	r = 15.09
q - r	52° 35'	8.58	
r - s	7° 33'	10.15	
s - t	33° 24'	1.06	
t - u	72° 54'	1.45	
u - v	87° 31'	12.24	
v - w	52° 35'	7.87	
w - x	15° 44'	10.03	
x - y	66° 38'	12.39	
y - z	52° 07'	23.80	
z - Irpt	32° 59'	34.87	

LAND SURVEY BOARD OF TRINIDAD AND TOBAGO
MEELA MOHAMMED
TTLS
0107/2014

Approved

Director of Surveys 8/8/14

○ denotes Iron Put except otherwise stated
Bearings are CASSINI Grid based on Solar Obs.
Distances are in Metres
SCALE 1/2500

PLAN of two parcels of land coloured pink in the Ward of Siparia
Containing together one point three seven three two hectares
Surveyed by me, with due authority, in September 2012.
Certified correct in accordance with Regulation 25 (1) of the Land Surveyors Regulations 1998.

Checked by .....
Entered on .....

Meela Mohammed
Trinidad and Tobago Land Surveyor

8th. August 2014