R.P.O. Vol. 383 Fol. 141

C.T. Vol. 1590 Fol. 261

Borough of Arima

County of St George

Cadastral Sheet B 24 D, 24 C / 3/c

ARIMA

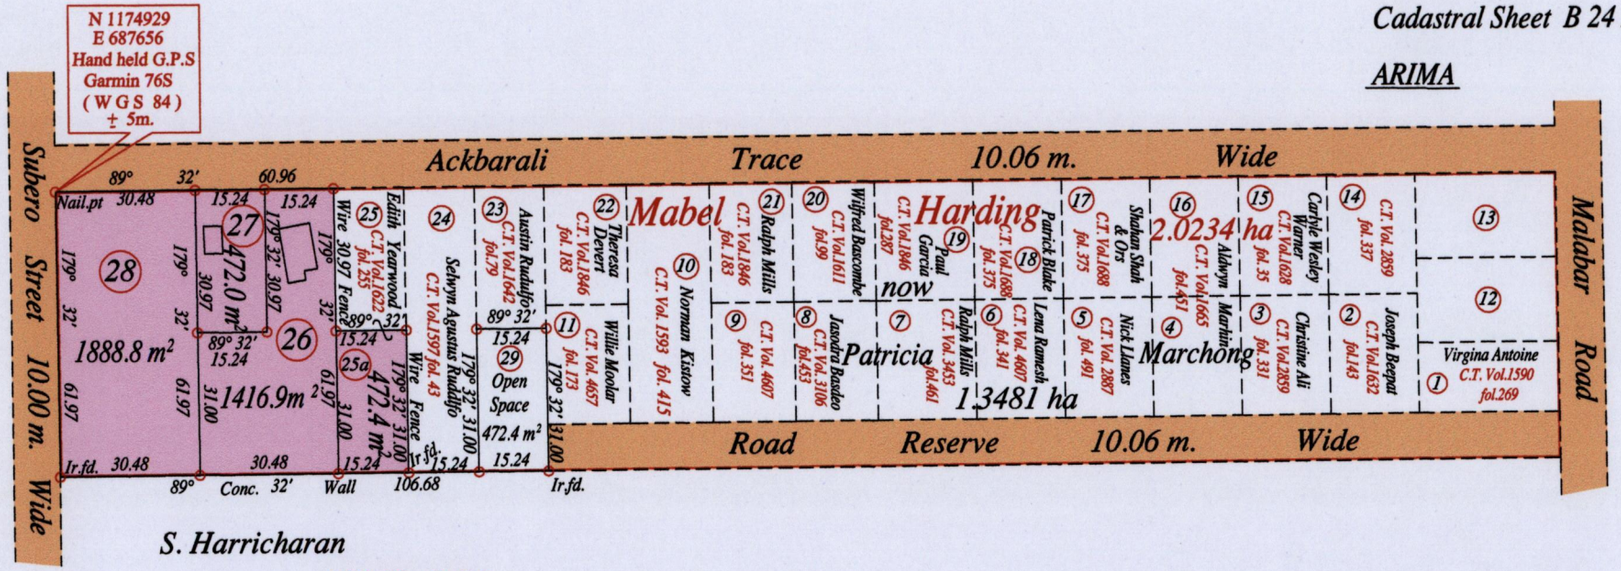

S. Harricharan

Vide Plan R B 7

Vide Plan F I 94

Vide Bk. 39 fol. 176

Vide Bk. 1170 fol. 51

Please note (25) & (25a) to be amalgamated

Approved .....
Director of Surveys 9/9/14

LAND SURVEY BOARD OF TRINIDAD AND TOBAGO
WINSTON RAMCHARAN
TTLS
0040/2014

○ Denotes Iron put except stated otherwise.

SCALE : 1:1500

Note: Bearings are U.T.M. grid based on solar observations

Distances are in metres

PLAN of 4 Parcels of land coloured pink in the Borough of Arima

Containing together four thousand two hundred and fifty point one square metres

Surveyed by me, with due authority, in October 2013

Certified correct in accordance with Regulation 25 (1) of the Land Surveyors Regulations 1998.

Checked by ..... Winston Ramcharan

Entered on ..... Trinidad & Tobago Land Surveyor ..23rd.. July ..2014

1655

99