Orig ~ Bk 63 : 13.

L. & S.—54

126

No. 16894

950 126

R.P.O. Vol. 46 Fol 595
C.T. Vol. 1064 Fol 213

Ward of St. Anns
County of St. George
Cadastral Sheet A. 20. G.

G.N.

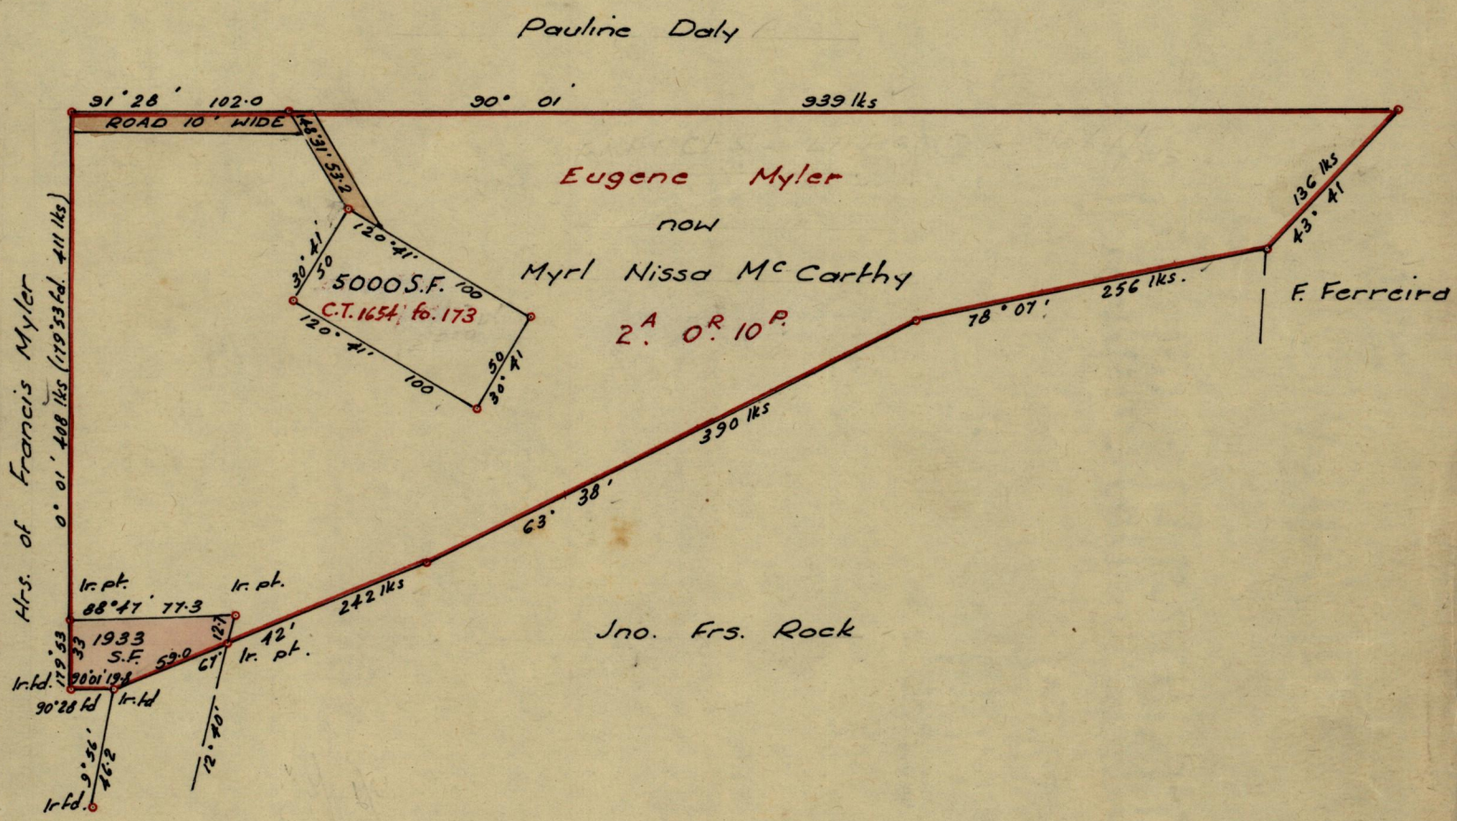

1023/26?

Approved
Fred. E. Farrell
Director of Surveys
17. 8. 65

SCALE ~ 1:1000

Note: To obtain compass bearings ~~add~~/subtract 1 minutes Distances are in feet.

PLAN of a Parcel of land coloured pink in the Ward of St. Anns
Containing one thousand nine hundred & thirty-three sq. ft.
Surveyed by me, with due authority, in Jan. 1965
I certify that I have complied with rule 76 under Section 14 (2) (d) of the Land Surveyors' Ordinance 1952, and that this plan is correct.

Checked by KBJ 16/8/65

Entered

Land Surveyor, Trinidad 3rd August 1965

LANDS AND SURVEYS VAULT RECORDS

G.P., Tr./To.—2417—7,000—11/62