Orig ~ Bk 461 : 200.

L. & S.—54

No 21401

950

207

R.P.O. Vol. 49 Fol. 251
C.T. Vol. Fol.

Ward of Siparia
County of St. Patrick
Cadastral Sheet G.12.F.

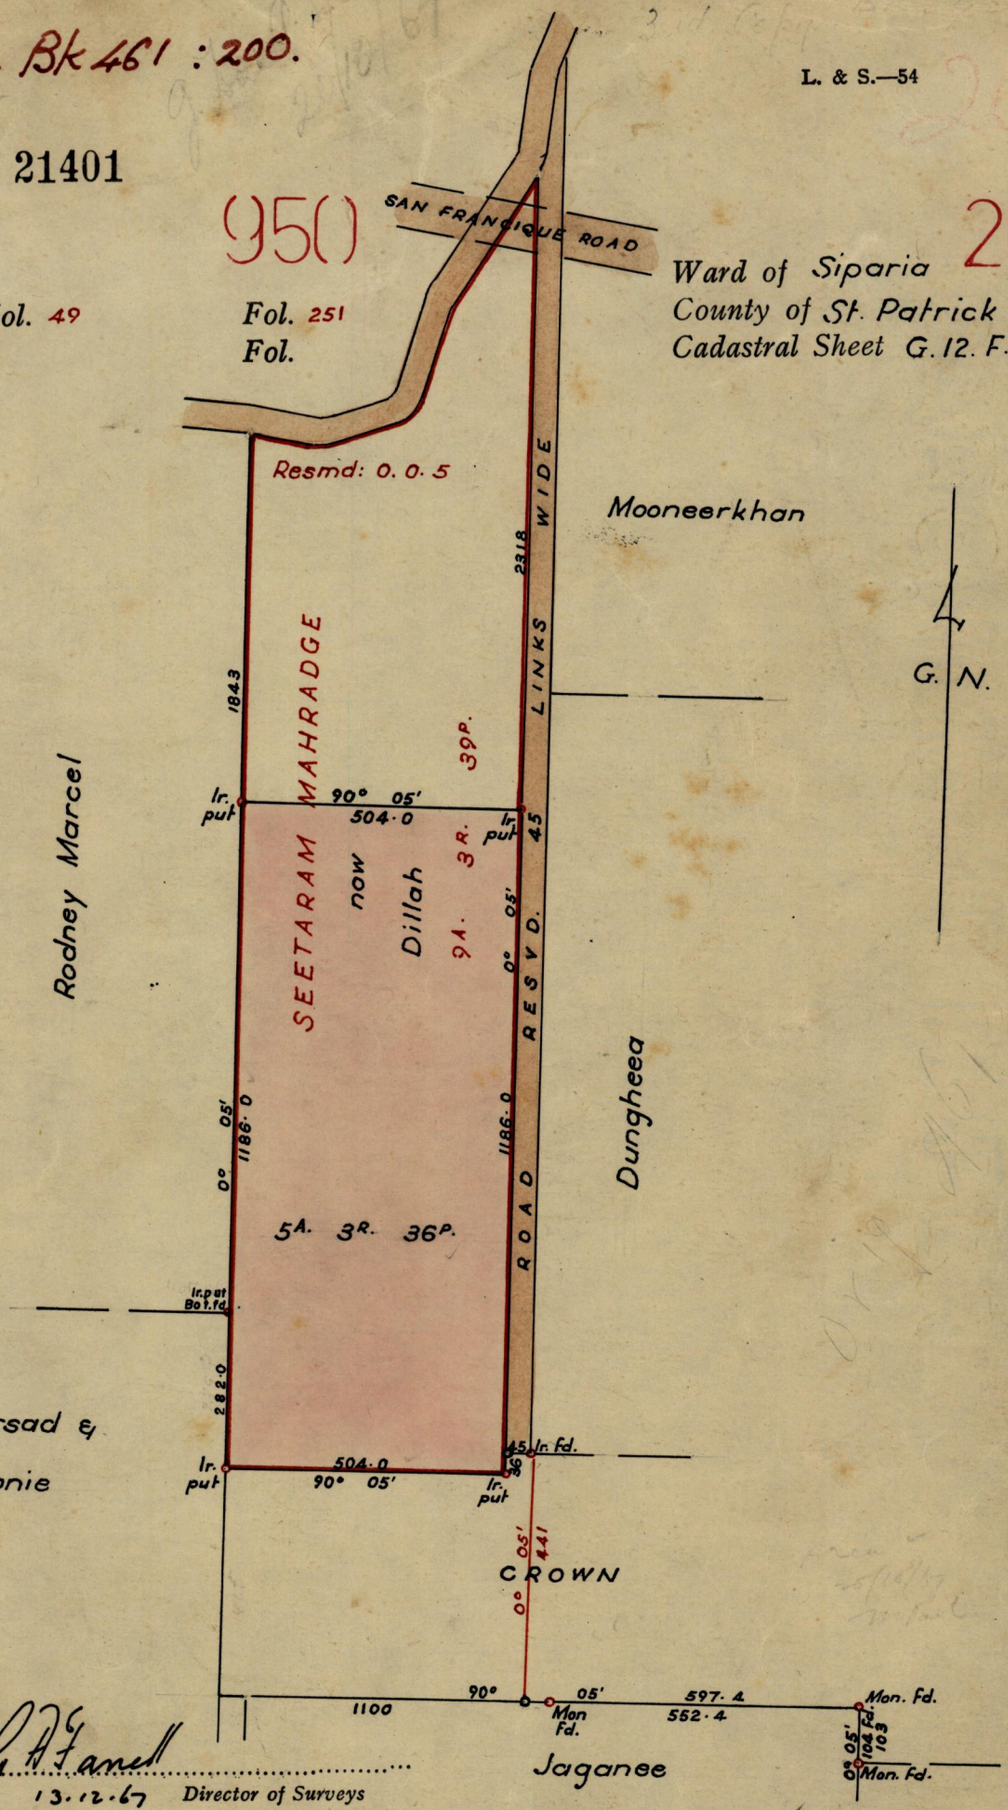

Approved
C.A. Farrell
13.12.67 Director of Surveys

SCALE 1 ~ 2500

Note: To obtain compass bearings ~~add~~/subtract 5 minutes Distances are in links

PLAN of a Parcel of land coloured Pink in the Ward of Siparia
Containing Five acres three roods & thirty-six perches
Surveyed by me, with due authority, in September 1967
I certify that I have complied with rule 76 under Section 14 (2) (d) of the Land Surveyors' Ordinance 1952, and that this plan is correct.

Checked by 12/12/67 Winston Reece

Entered Land Surveyor, Trinidad Sept. 27th 1967.

G. P.,Tr./To.—2201—10,000—10/65

LANDS AND SURVEYS VAULT RECORDS