R.P.O. Vol. 1 Fol. 345
C.T. Vol. 463 Fol. 635

Orig - Bk 327 : 110.

Ward of Ortoire
County of Victoria
Cadastral Sheet G.5.0

246

G. N. 950

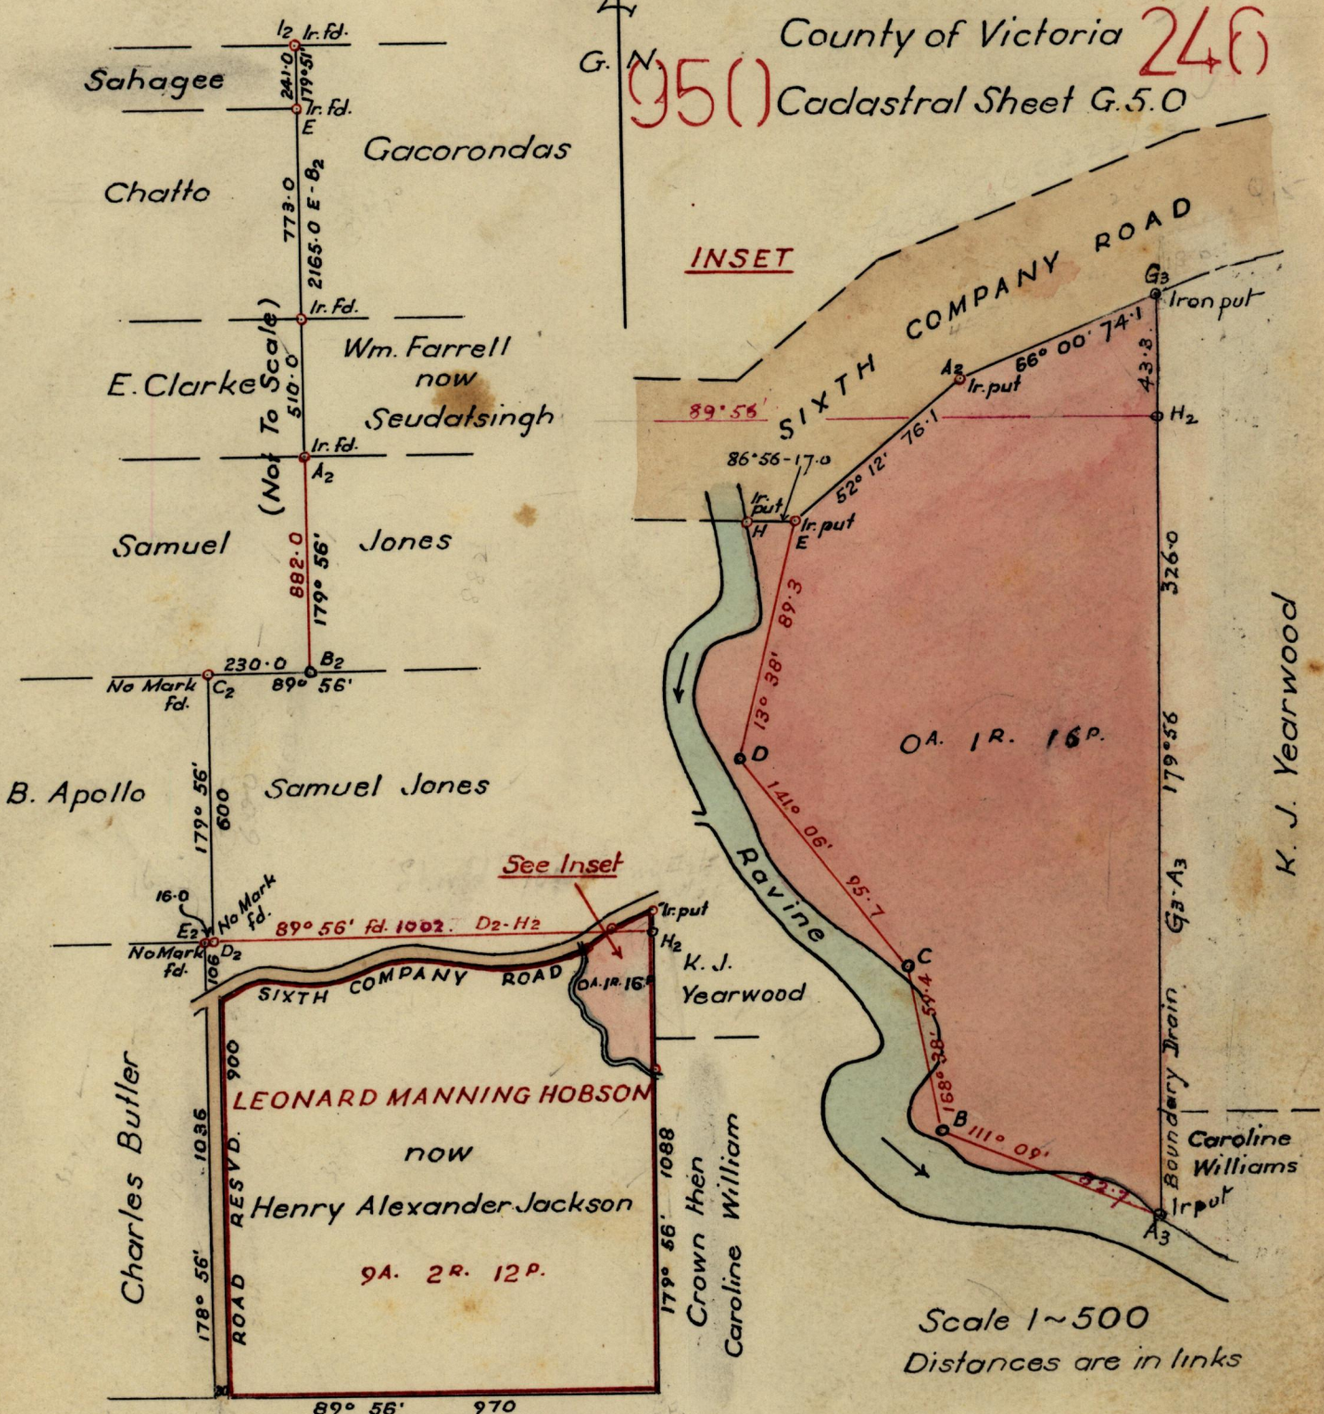

Approved

L. A. Farrell

Director of Surveys
9.5.67

Scale 4 Chains to an inch

Distances are in links

Note: To obtain compass bearings add 4 minutes

PLAN of a Parcel of land coloured pink in the Ward of Ortoire

Containing One rood & sixteen perches

Surveyed by me, with due authority in July 1965

I certify that I have complied with rule 76 under Section 14(2)(d) of the Land Surveyors' Ordinance 1952, and that this plan is correct.

L.L. 5/5/67

E. O. Wiseley

Land Surveyor, Trinidad. 24th Aug. 1965

LANDS AND SURVEYS VAULT RECORDS