Orig - Plan D.E.43.

No 30407

950 89

R.P.O. Vol Fol.
C.T. Vol. 1153 Fol. 83

G.N. 1

Ward of La Brea
County of St. Patrick
Cadastral Sheet F.10 C.& G.

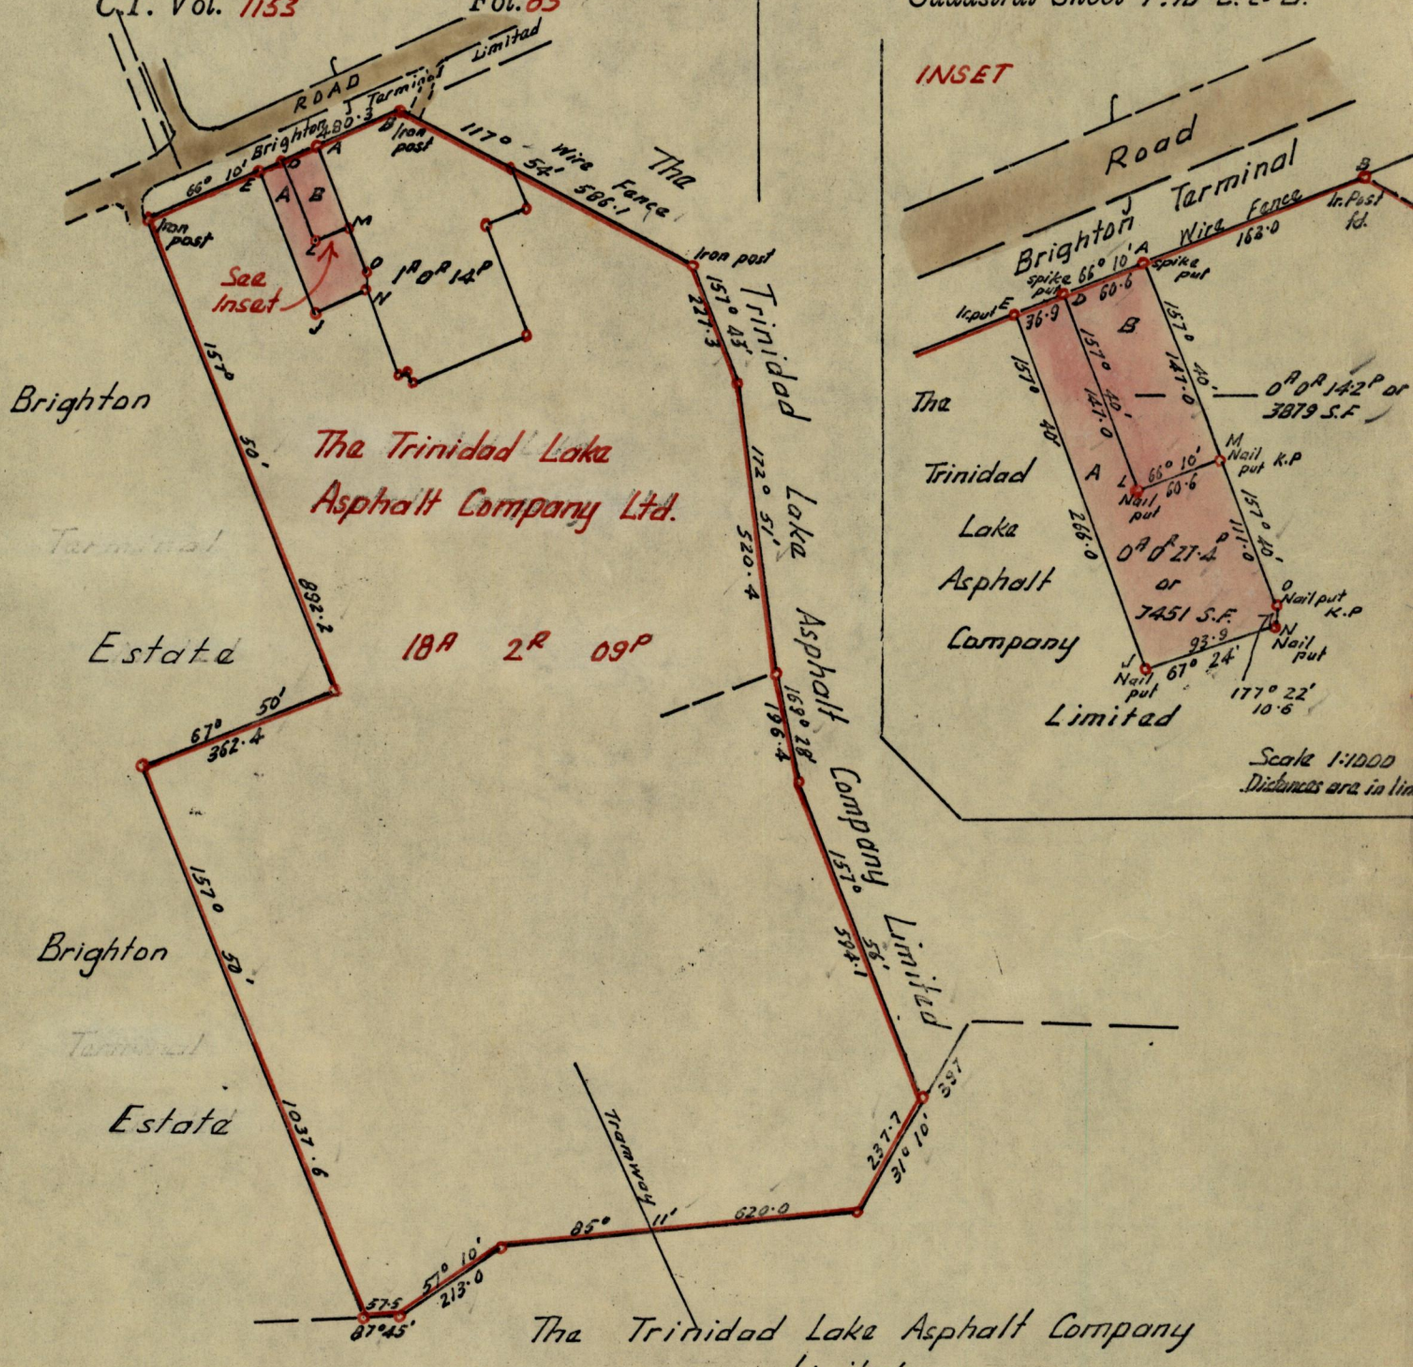

The Trinidad Lake Asphalt Company Limited

Approved

.....

Director of Surveys
17.3.71

SCALE 1:2500

Note: To obtain compass bearings add/subtract 13 minutes Distances are in Links

PLAN of two Parcels of land coloured pink in the Ward of La Brea

Containing (A) twenty-seven point four perches or seven thousand four hundred and fifty-one square feet
(B) fourteen point two perches or three thousand eight hundred and seventy-nine square feet

Surveyed by me, with due authority, in March 1971

I certify that I have complied with rule 76 under Section 14 (2) (d) of the Land Surveyors' Ordinance 1952, and that this plan is correct.

Checked by ..... 17.3.71. .....

Entered .....

Land Surveyor, Trinidad ..... 17th March 19 71.

G.P., Tr./To.—3478—10,000—4/69

LANDS AND SURVEYS VAULT RECORDS